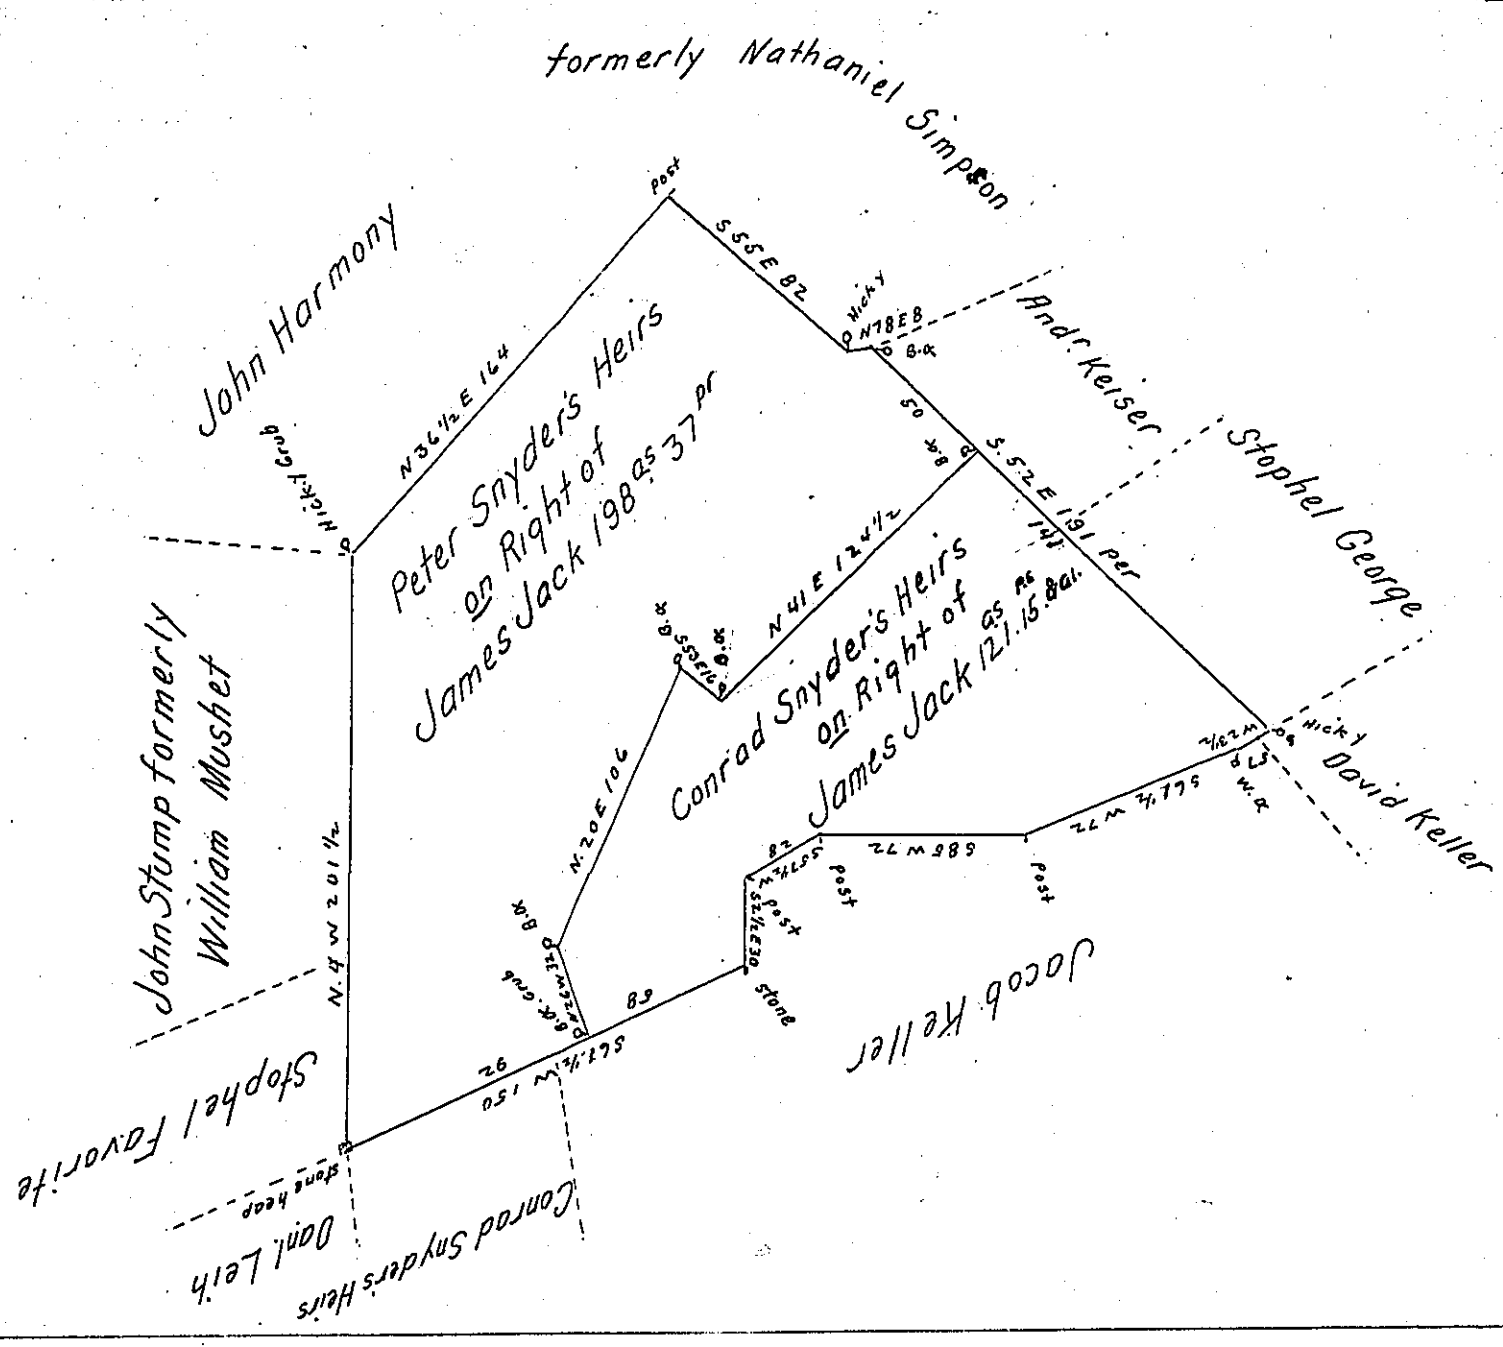

A Draught of a Tract of Land situated in Guilford Township Franklin (late Cumberland) County Containing Three hundred and Nineteen acres and fifty two perches and Allowance of Six pr Cent for Roads &c. Surveyed October 13th 1809 in Persuance of a Warrant granted James Jack Dated January 20th 1753.

To Andrew Porter Esqr. Surveyor General of Penna } Thomas Poe, D. S.

IN TESTIMONY that the above is a copy of the original remaining on file in the Department of Internal Affairs of Pennsylvania, made conformably to an Act of Assembly approved the 16th day of February, 1833, I have hereunto set my Hand and caused the Seal of said Department to be affixed at Harrisburg, this seventeenth *day of* June *1905.*

Grace R. Greenawalt

Secretary of Internal Affairs.