FORM No. I.

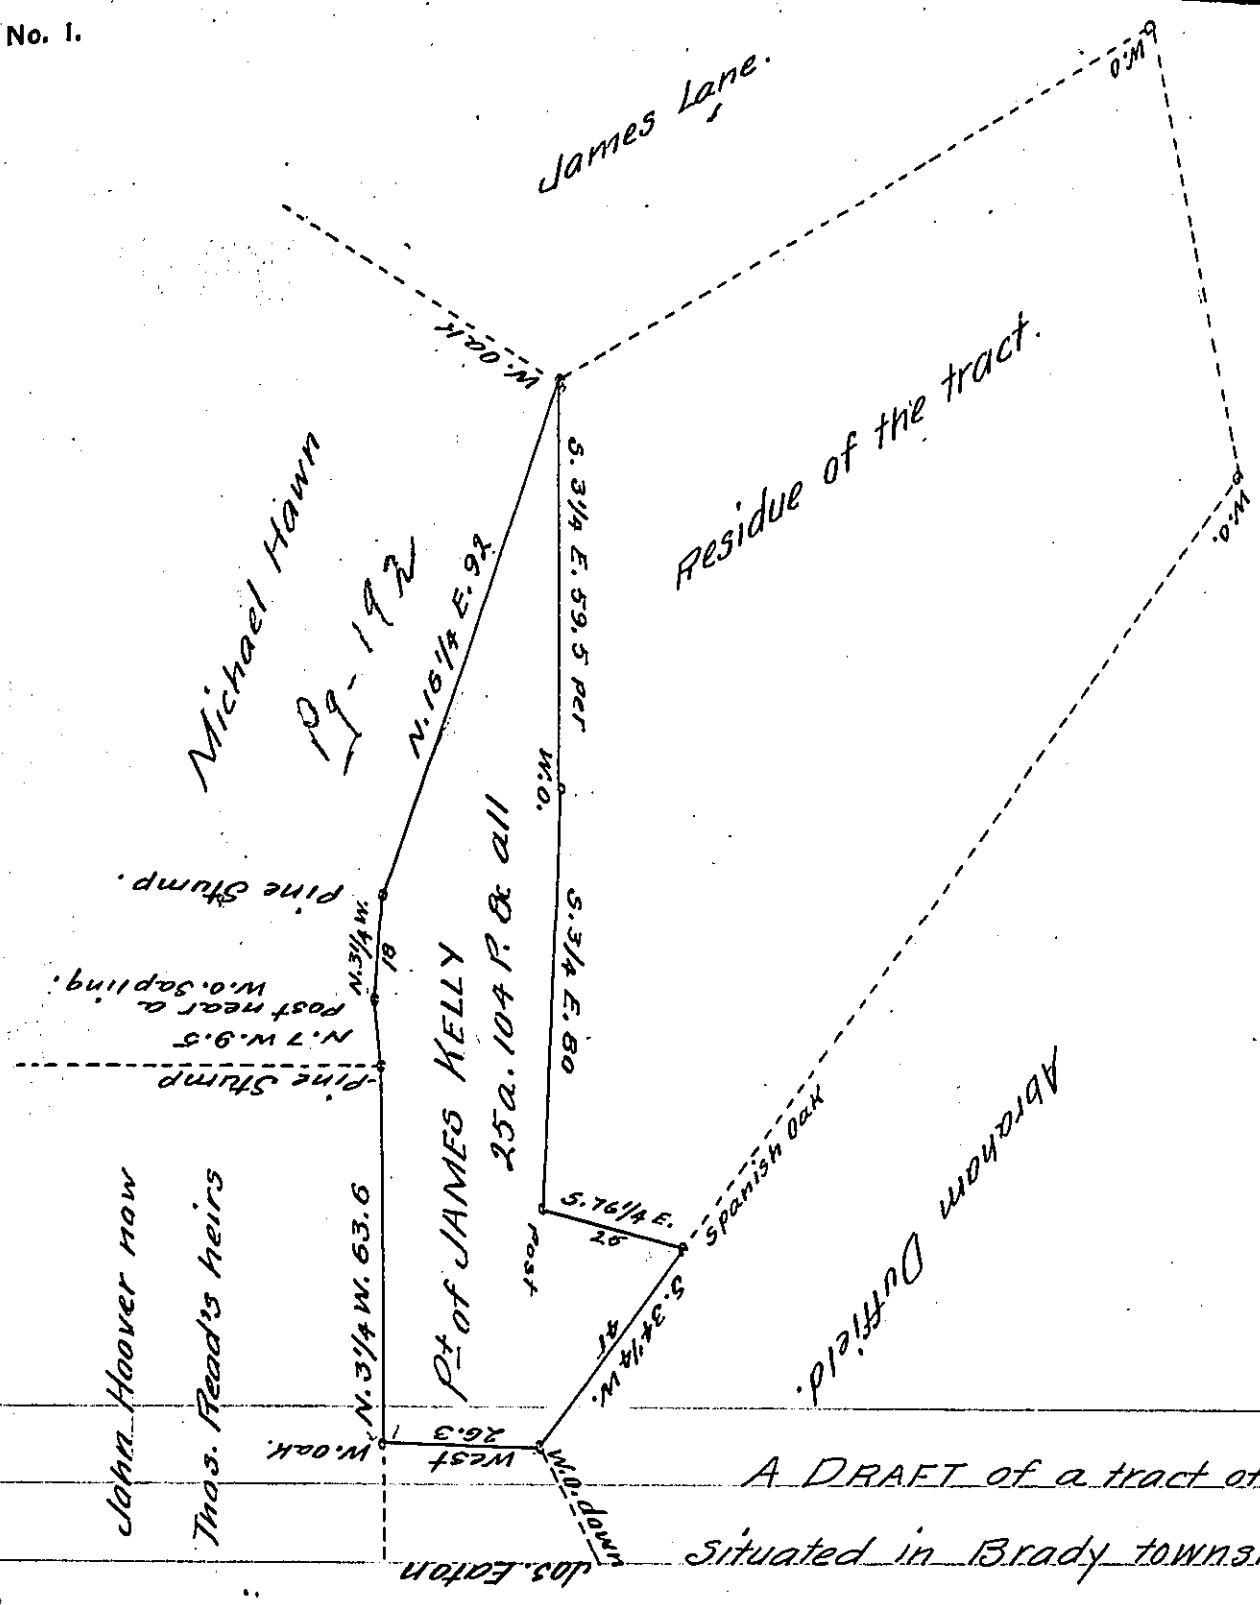

A DRAFT of a tract of land situated in Brady township Hu-ntingdan County, Containing twenty five acres and one hund-red and four perches and the allowance of six pr. centum being part of a larger tract of land which was surveyed for James Kelly the 15th day of May A.D. 1793 in pursuance of his war-rant dated the 31st day of October 1792. This part divided fr-om the residue of said tract the 18th day of September A.D. 1858.

To John Rowe Esq. Surveyor General. } Jno F. Ramey Co. Sur.

IN TESTIMONY that the above is a copy of the original remaining on file in the Department of Internal Affairs of Pennsylvania, made conformably to an Act of Assembly approved the 16th day of February, 1833, I have hereunto set my Hand and caused the Seal of said Department to be affixed at Harrisburg, this fifteenth *day of* June *1905.*

Secretary of Internal Affairs.