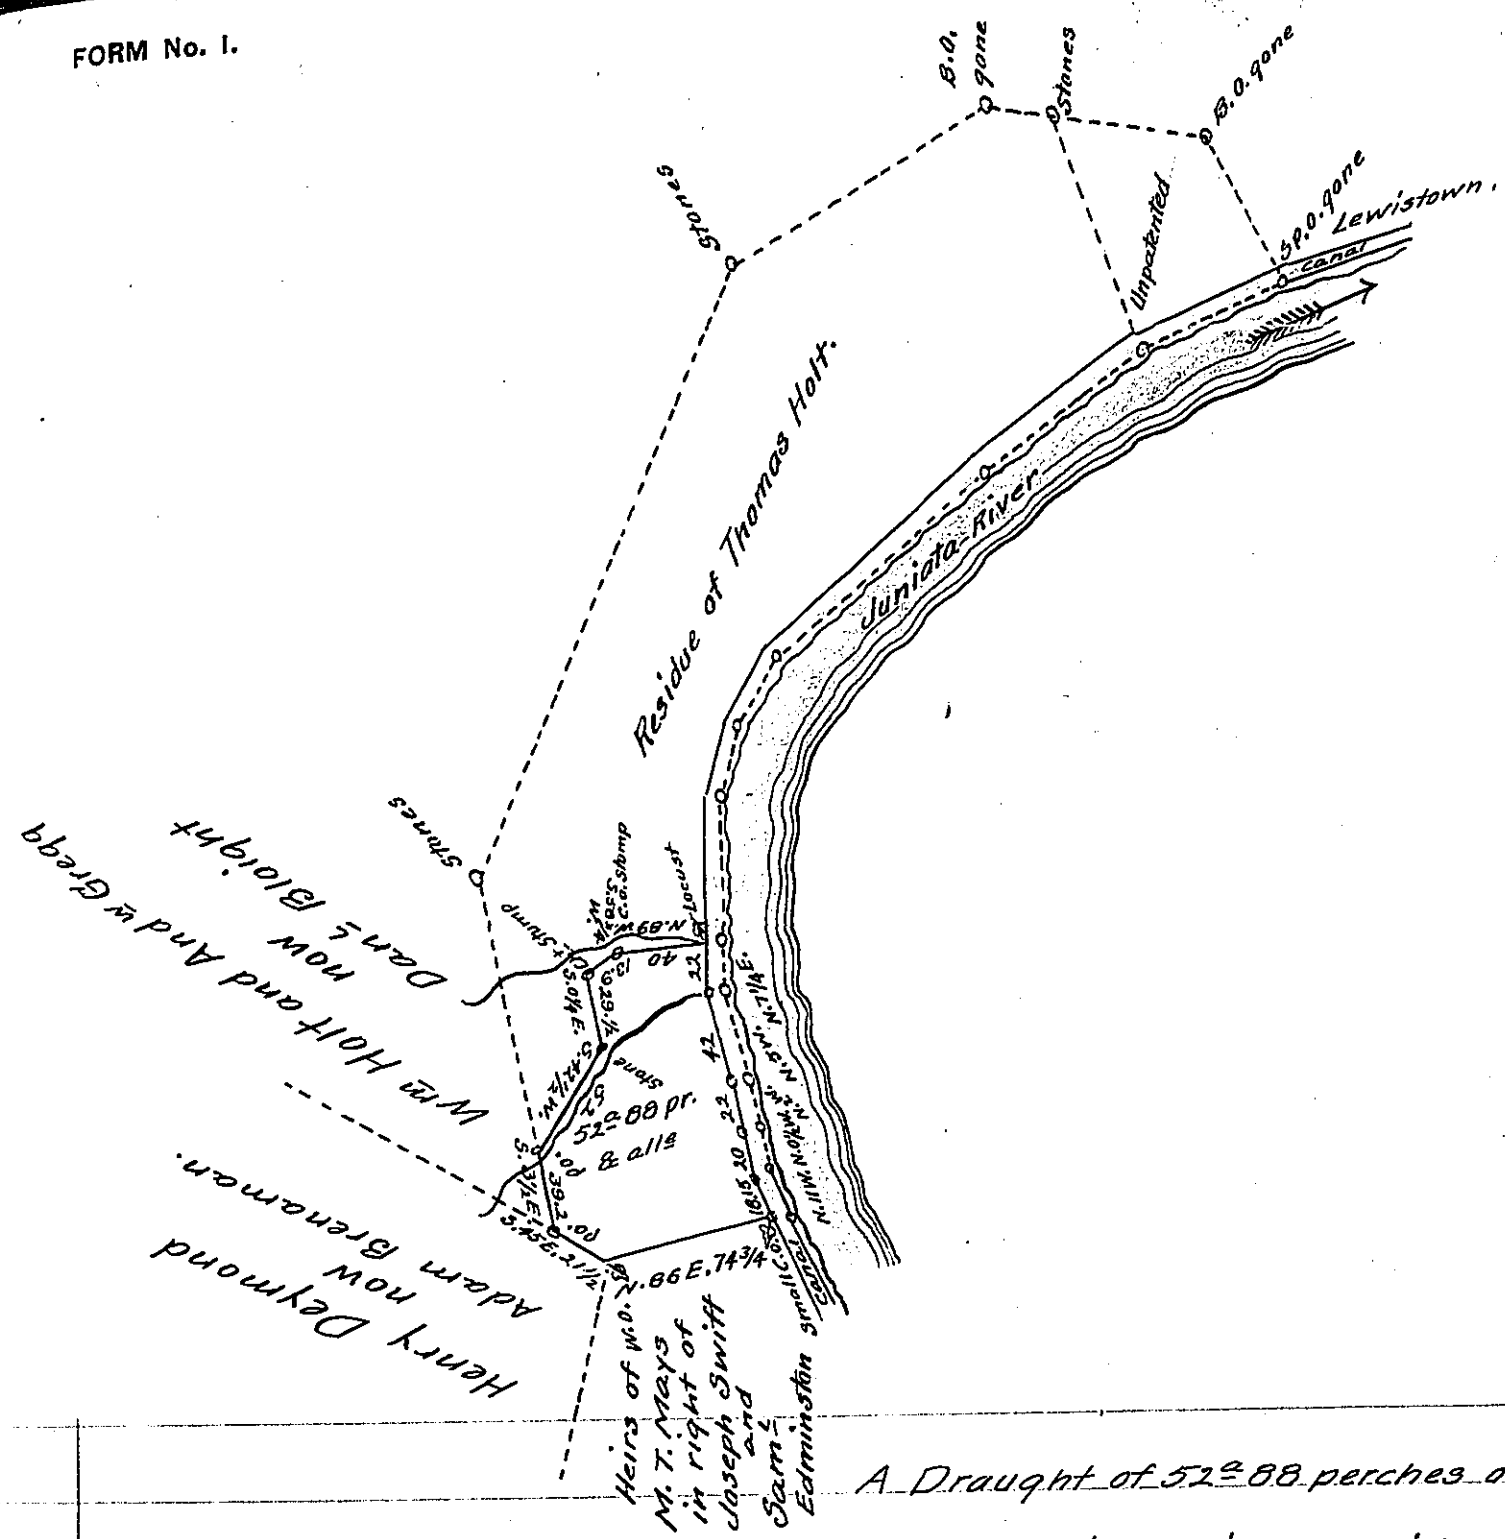

A Draught of 52a 88 perches of land with allowance of 6 per Cent for roads &c. Situate in Granville Township Mifflin County, part of a larger tract which appears to have been Surveyed April 20th 1767 in pursuance of an Order of Survey to Thomas Holt dated Augt 29th 1766 No 1043, The above part Resurveyed October 12th 1859 for the Heirs of Matthew T. Mays Decd and Henry J. Walters Esq. the present owner who desire a Patent for it, There appears to be 4a 134pr & allw cut off by the pennia Canal & not included in the above.

John Swartzell C.S.

To John Rowe Esq.

Survr Genl of Pennia

IN TESTIMONY that the above is a copy of the original remaining on file in the Department of Internal Affairs of Pennsylvania, made conformably to an Act of Assembly approved the 16th day of February, 1833, I have hereunto set my Hand and caused the Seal of said Department to be affixed at Harrisburg, this twentieth day of June 1905.

Isaac B. Brown

Secretary of Internal Affairs.