FORM No. I.

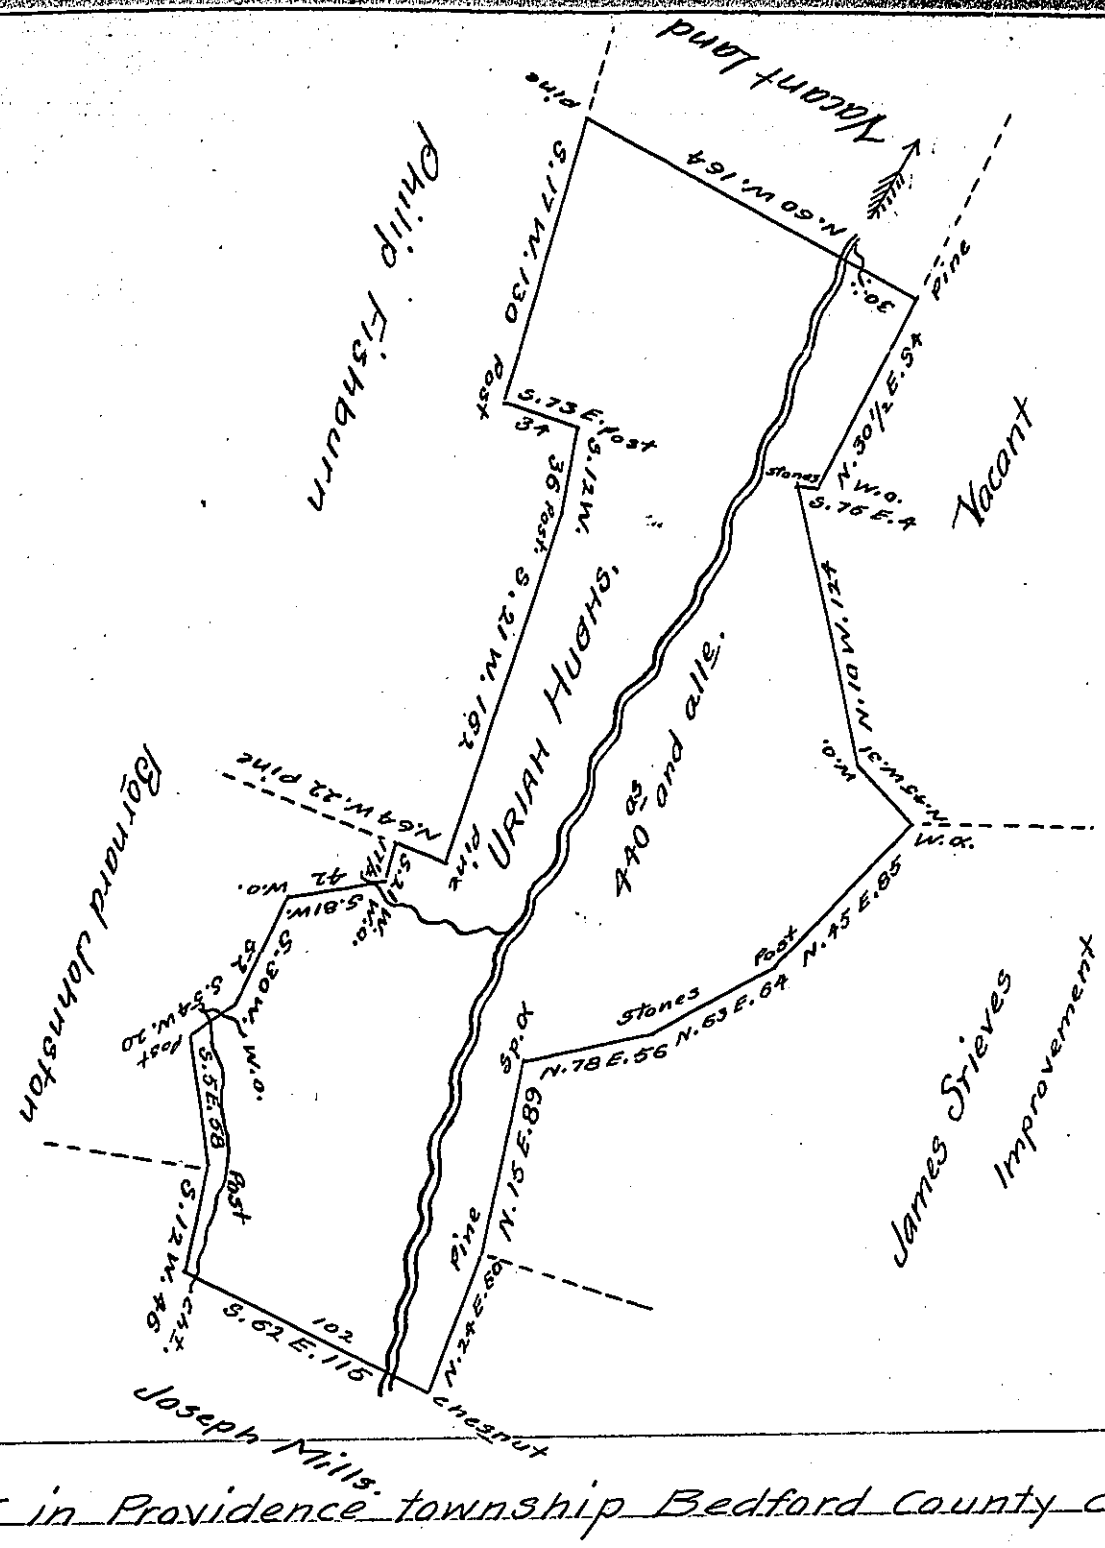

SITUATE in Providence township Bedford County containing four hundred and forty acres and allowance of six per cent &c. Surveyed the 10th day of June 1815 in pursuance of a warrant dated April the 14th 1815.

James Piper D.S.

To Richd T. Leech Esqr S.G.

The above Survey includes an Improvement and an actual Residence has been continued for Several years and a Family Was residing thereon at the time of making the Survey.

James Piper D.S.

IN TESTIMONY that the above is a copy of the original remaining on file in the Department of Internal Affairs of Pennsylvania, made conformably to an Act of Assembly approved the 16th day of February, 1833, I have hereunto set my Hand and caused the Seal of said Department to be affixed at Harrisburg, this First *day of* May *1905*

Isaac B. Brown

Secretary of Internal Affairs.