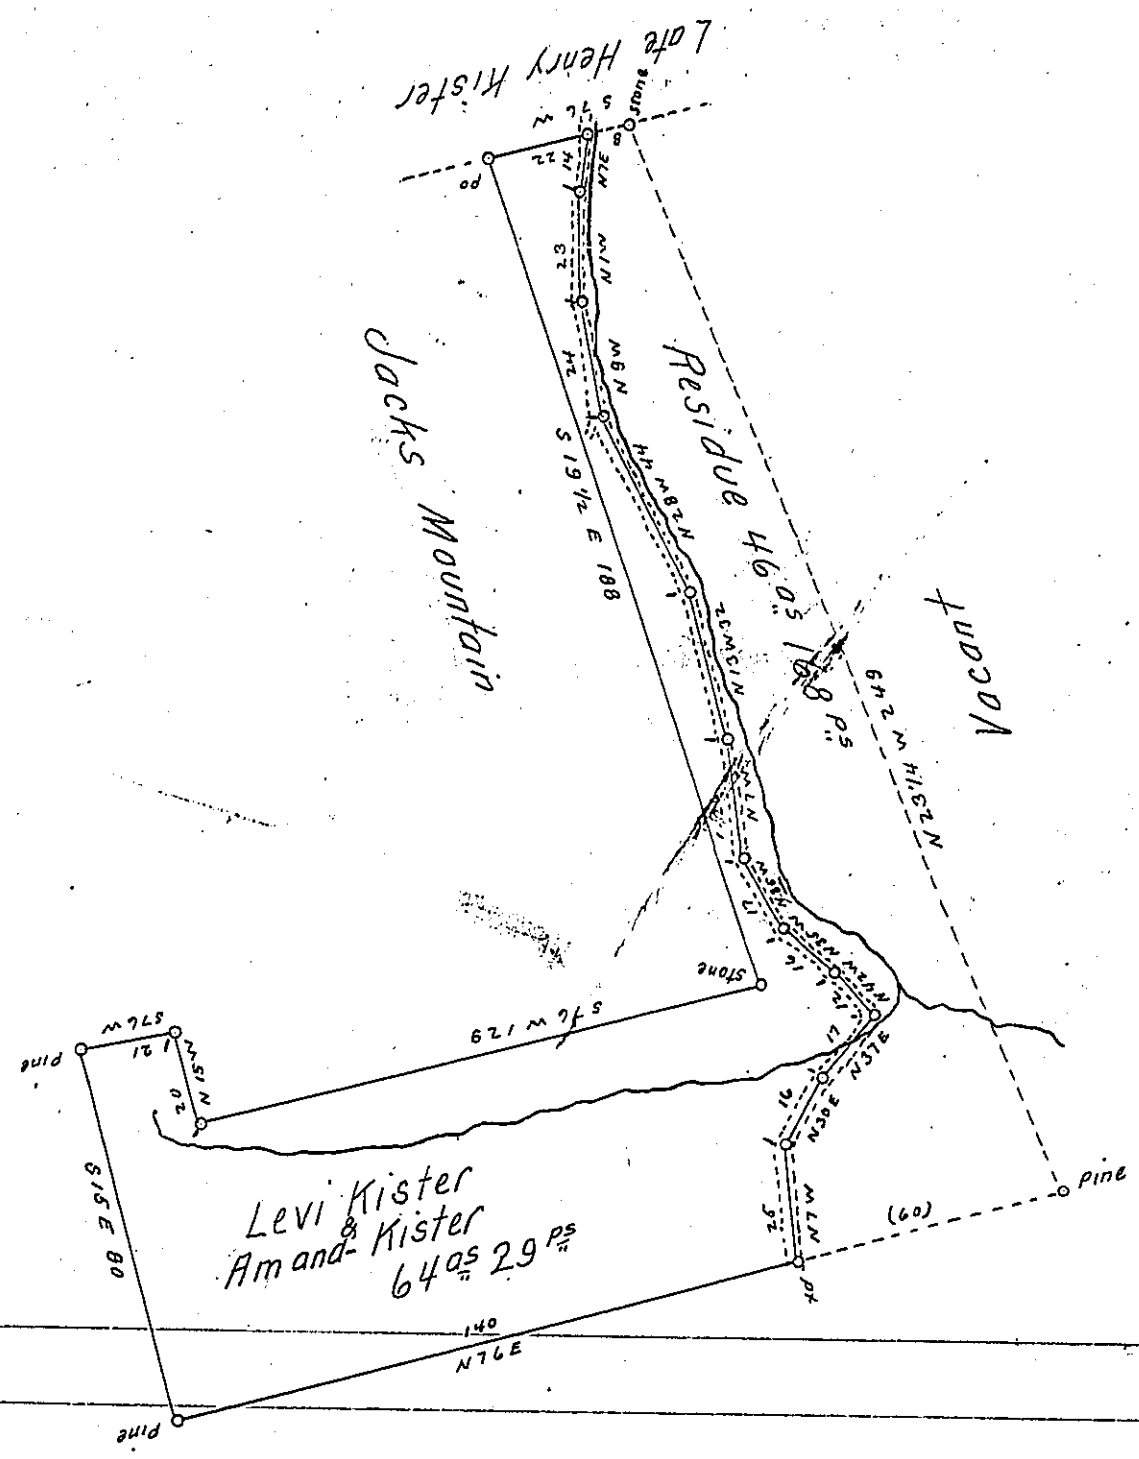

The above is a correct Copy of a Draft filed among the County Surveyors Papers of a Survey and Division as made by David Hayes on the 3rd day of March 1853. (supposed to have been made for Robt. G. H. Hayes) for the Heirs of Henry Kister on warrant of 17 Augt. 1814.

To Jacob M. Campbell — Apr. 20th 1871

Surveyor General Pa — pr. R. F. Brown C. S.

IN TESTIMONY that the above is a copy of the original remaining on file in the Department of Internal Affairs of Pennsylvania, made conformably to an Act of Assembly approved the 16th day of February, 1833, I have hereunto set my Hand and caused the Seal of said Department to be affixed at Harrisburg, this seventh *day of* July *1905.*

Isaac B. Brown

Secretary of Internal Affairs.