FORM No. I.

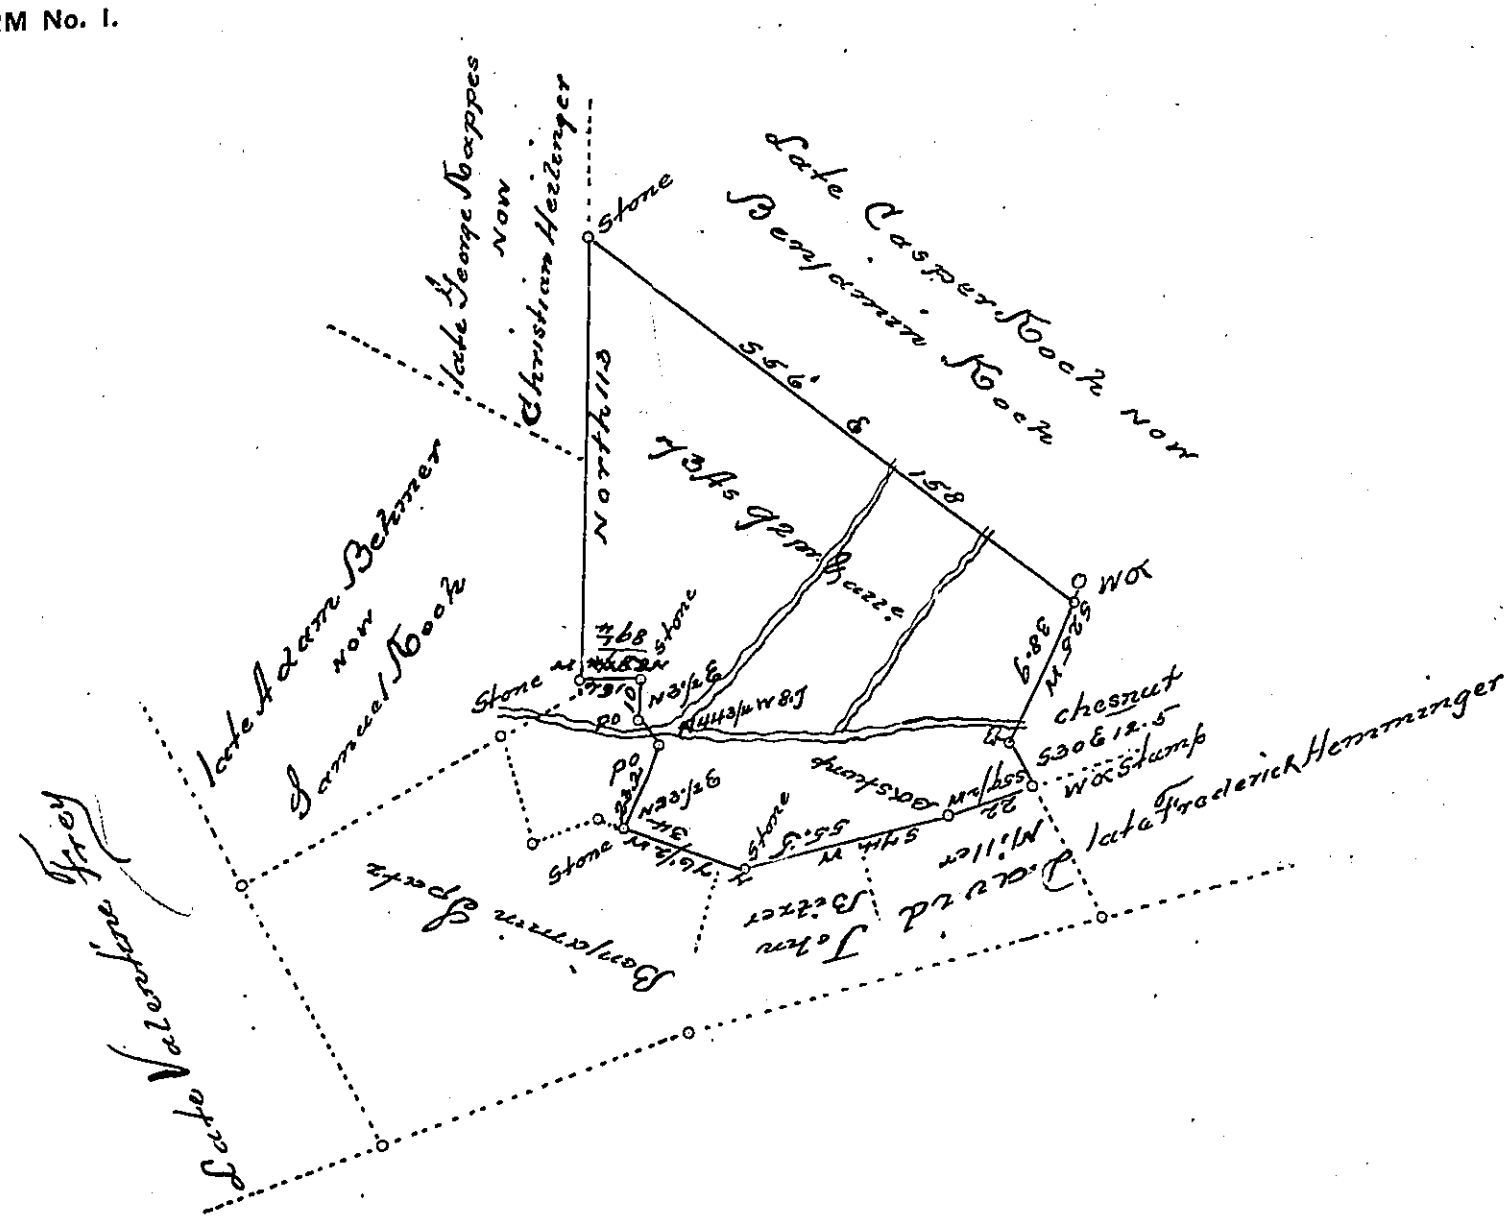

Situate in the Township of Brecknock, Berks County, containing seventy-three acres an ~~Nixty~~ Sixty two perches and the allowance of six per cent. Being part of a larger tract of land containing one hundred forty six acres & a half & the allowance of six per cent, originally surveyed unto Leonard Keagle in pursuance of a warrant dated the 9th. day of November, 1750. Resurveyed a part of the above for Joel Kinat June 25th 1867.

pr Daniel S. Zacharias C.S.

To the Hon. J. M. Campbell
Surveyor General
Harrisburg Penna

NB. The bearings being given according to the original

IN TESTIMONY that the above is a copy of the original remaining on file in the Department of Internal Affairs of Pennsylvania, made conformably to an Act of Assembly approved the 16th day of February, 1833, I have hereunto set my Hand and caused the Seal of said Department to be affixed at Harrisburg, this thirty first day of August 1905.

Isaac B. Brown
Secretary of Internal Affairs.