FORM No. I.

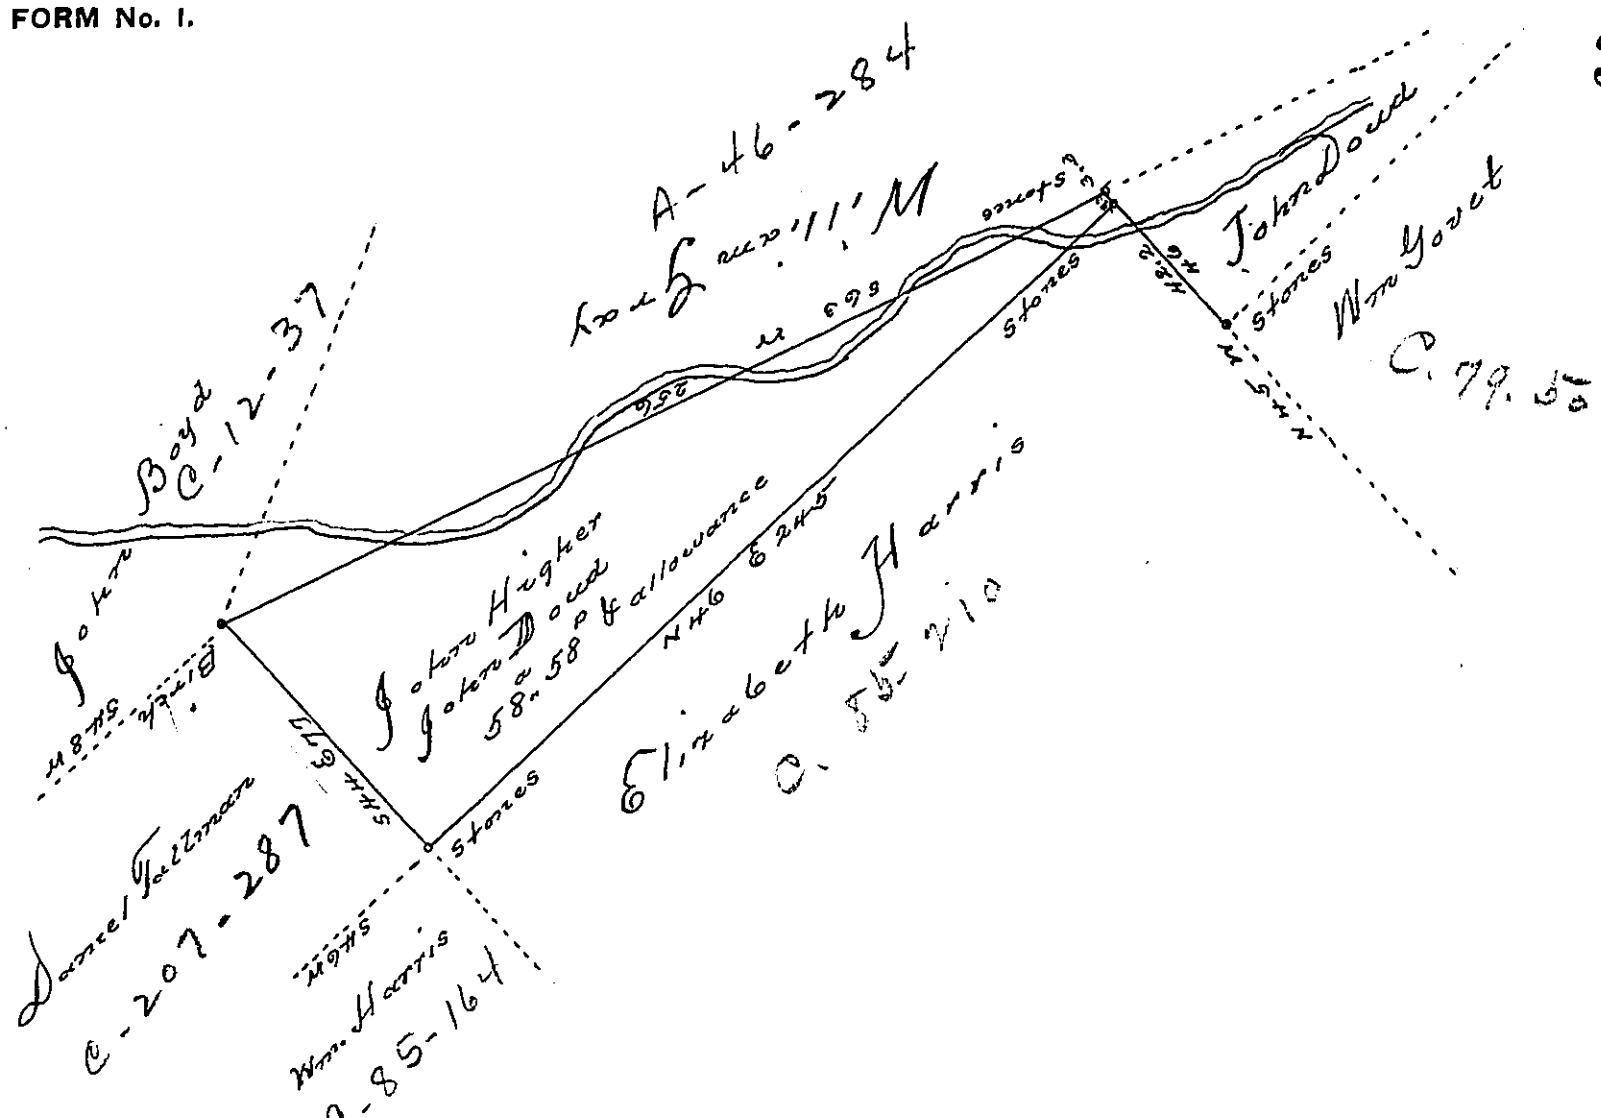

A Draught of a tract of land situate on the East branch of the Tunkhannoc creek in the Township of Lenox in the County of Susquehanna, adjoining lands of Elizabeth Harris on the North West and South east of land granted to William Gray. Containing fifty eight acres & fifty eight perches and the usual allowance of six per cent for roads &c.

Resurveyed July 2nd AD. 1840. in pursuance of an order or warrant dated 13th April A.D. 1840. directing me to make a Resurvey on the South East line of the tract marked John Higher & John Dowd which I have executed on the ground with care and attention, and thought proper to abandon the line I had previously run (it being on the north west side of a tract in the warrantee name of Elizabeth Harris) and establish a line of 20 grains old forty three perches north west of this abandoned line parallel with the same, there are yet three small improvements on the above.

I will give more particulars in my deposition

John Boyle D.S.

To Jacob Sallade Esq
S. Gen.

IN TESTIMONY that the above is a copy of the original remaining on file in the Department of Internal Affairs of Pennsylvania, made conformably to an Act of Assembly approved the 16th day of February, 1833, I have hereunto set my Hand and caused the Seal of said Department to be affixed at Harrisburg, this nineteenth *day of* June, *1905,*

Isaac B. Brown

Secretary of Internal Affairs.