FORM No. 1.

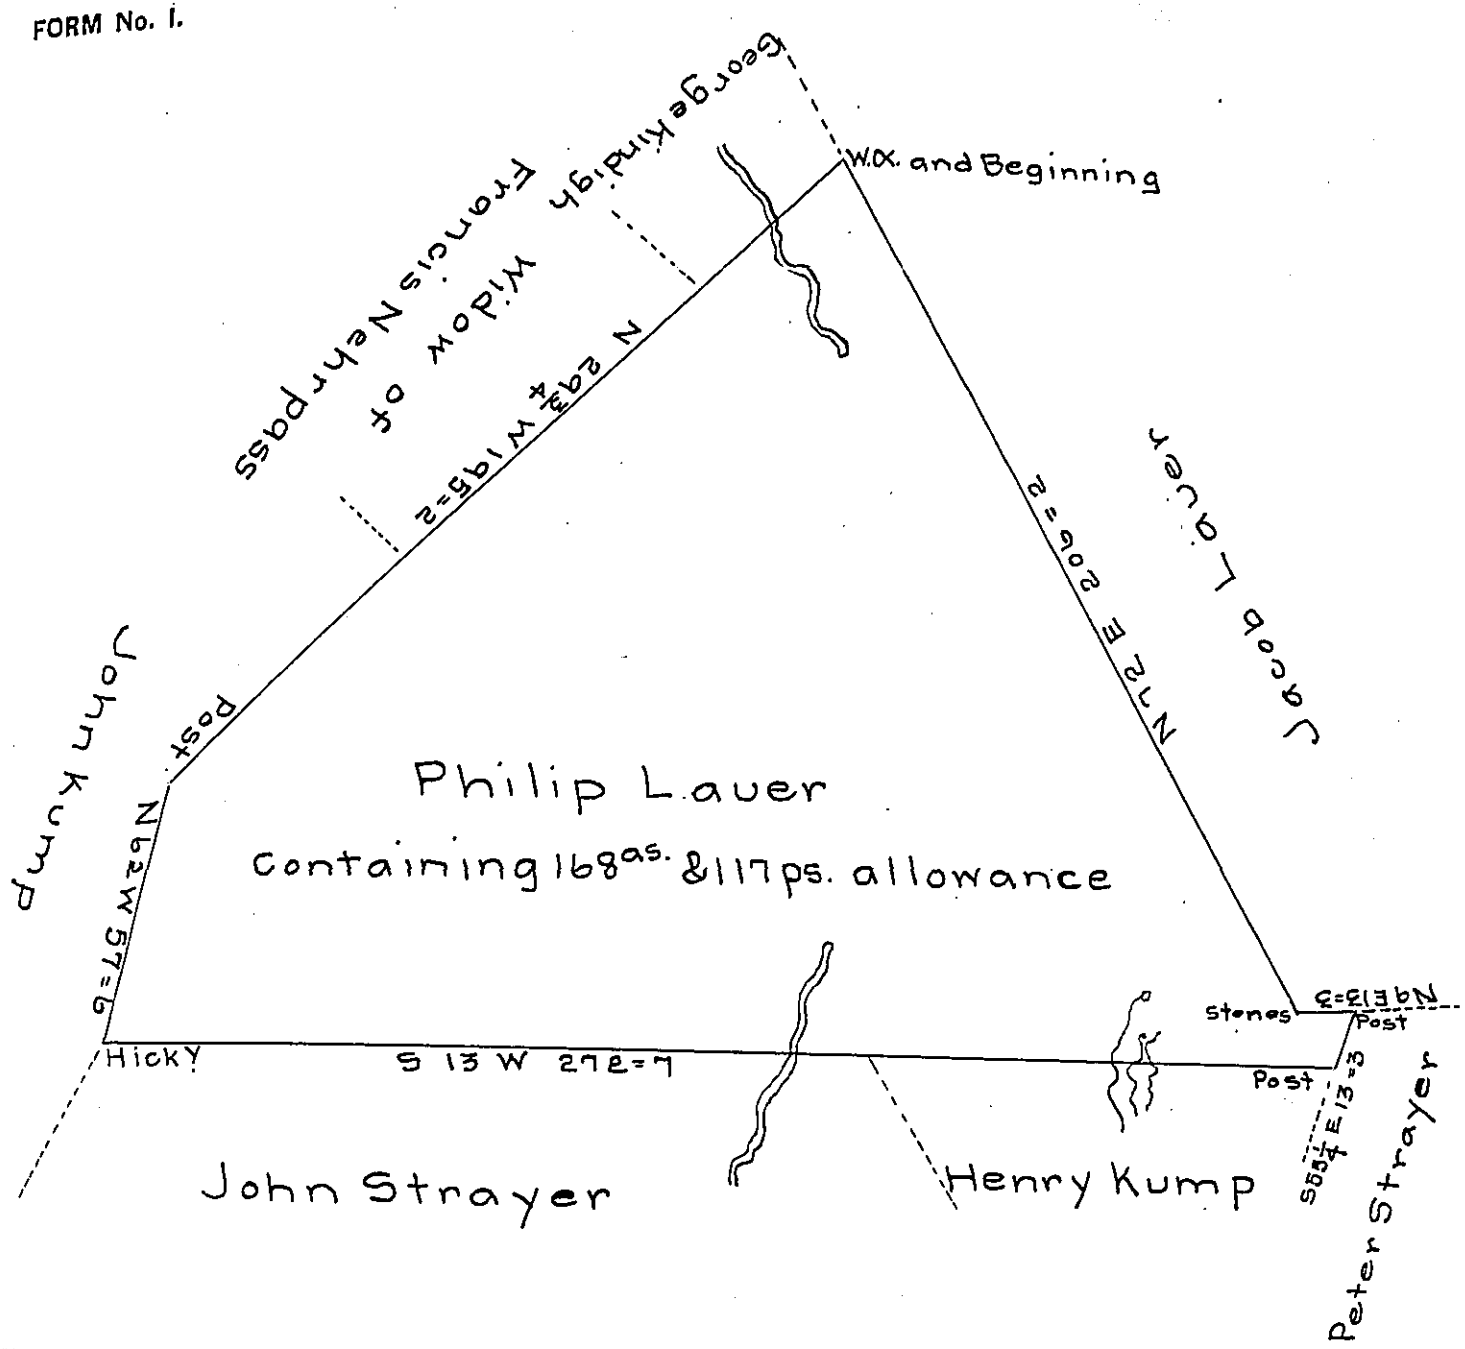

Situate in Dover township in the County of York containing as above set forth one hundred and sixty-eight acres and one hundred and seventeen perches and allowance. Surveyed the 7th. day of June Anno Domini 1809. In pursuance of a warrant for 156as. Granted to Philip Lauer bearing date the 18th. day of April last past.

per

Jacob Spangler D.S.

To Andrew Porter Esqr.
Surveyor General
Lancaster Pa.

IN TESTIMONY that the above is a copy of the original remaining on file in the Department of Internal Affairs of Pennsylvania, made conformably to an Act of Assembly approved the 16th day of February, 1833, I have hereunto set my Hand and caused the Seal of said Department to be affixed at Harrisburg, this Sixteenth *day of* September *1905*

Isaac B. Brown
Secretary of Internal Affairs.