FORM No. I.

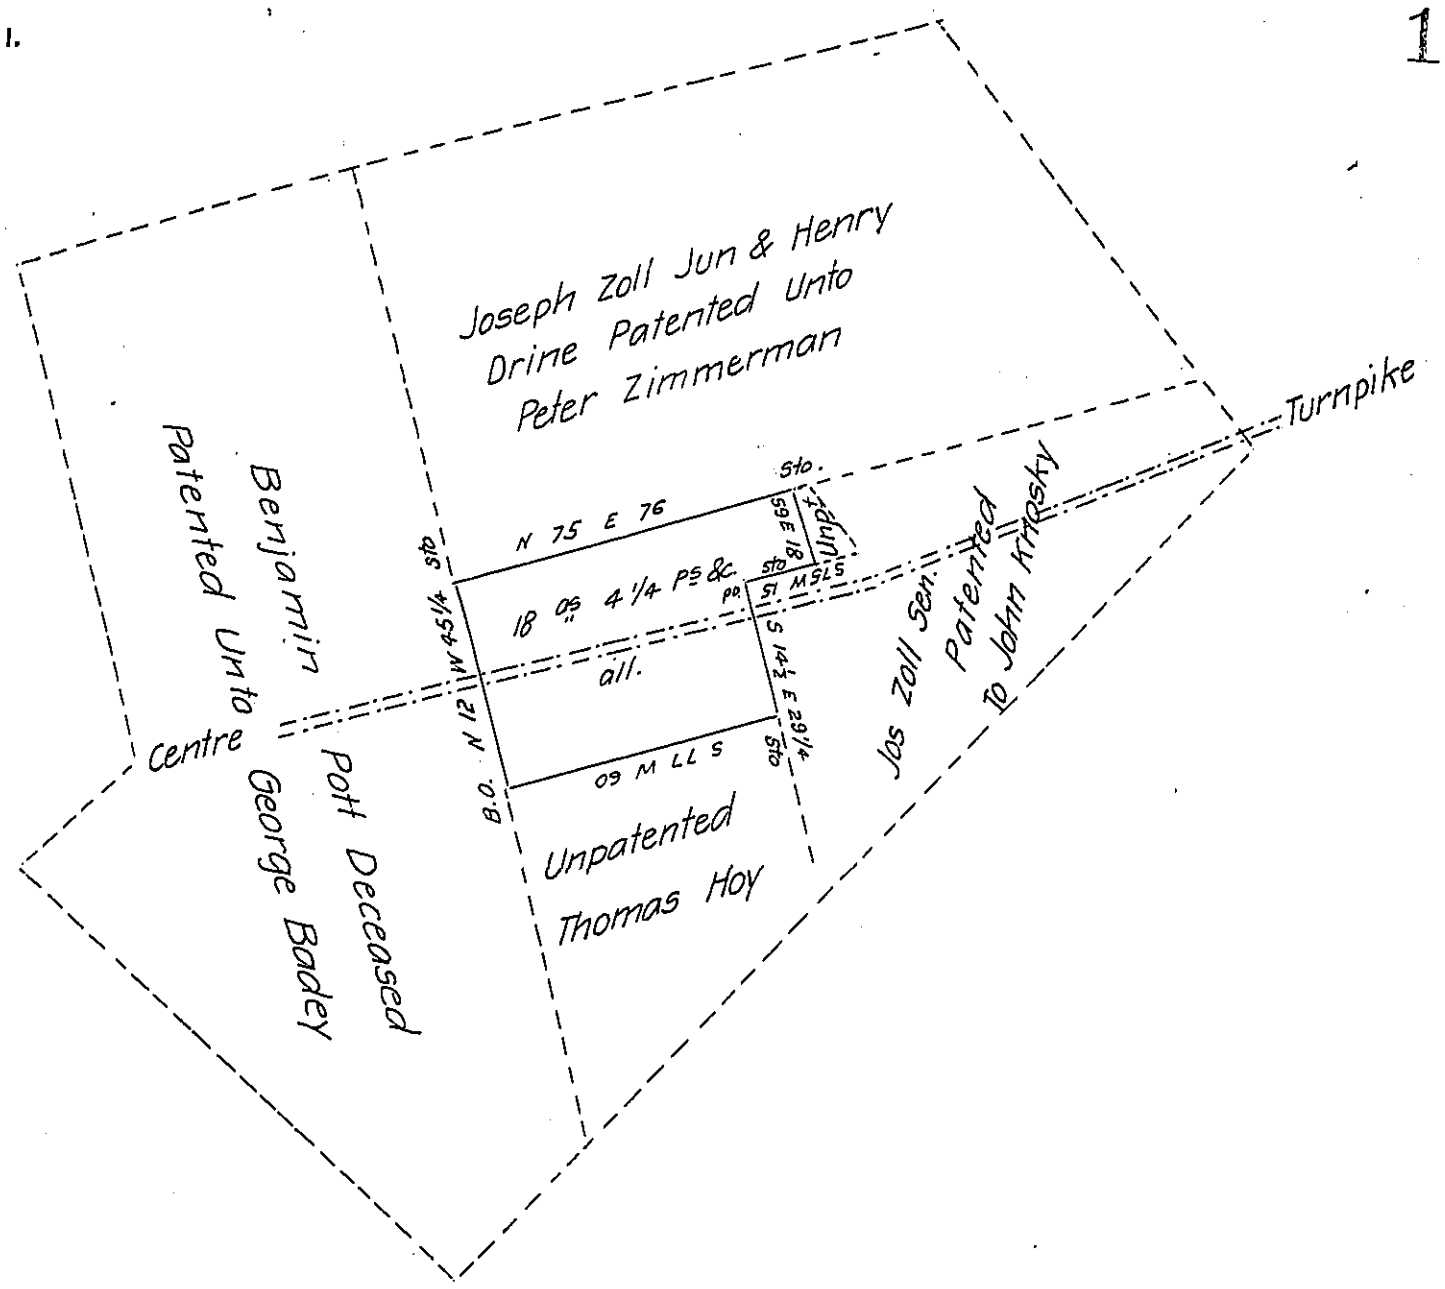

Draft of a Tract of Land Situate in the Borough of Orwigsburg in the County of Schuylkill Containing 18 Acres 4 1/4 Perches and the allowance of Six per cent for Roads &c. Surveyed for Henry Drine (at the request of Daniel Fegley who holds a mortgage against said Tract of Land) on the 21st day of December A.D. 1872. It being a part of a larger tract of land of 262 Acres 67 Perches and the usual allowance of six per cent for Roads &c. Originally surveyed in pursuance of a Warrant granted unto Robert Levers dated 5th March A.D. 1750

Daniel L. Boyer
County Surveyor

To Robert B. Beath Esq.
Surveyor General of
Pennsylvania

IN TESTIMONY that the above is a copy of the original remaining on file in the Department of Internal Affairs of Pennsylvania, made conformably to an Act of Assembly approved the 16th day of February, 1833, I have hereunto set my Hand and caused the Seal of said Department to be affixed at Harrisburg, this twenty seventh *day of* September *1905*

Secretary of Internal Affairs.