FORM No. I.

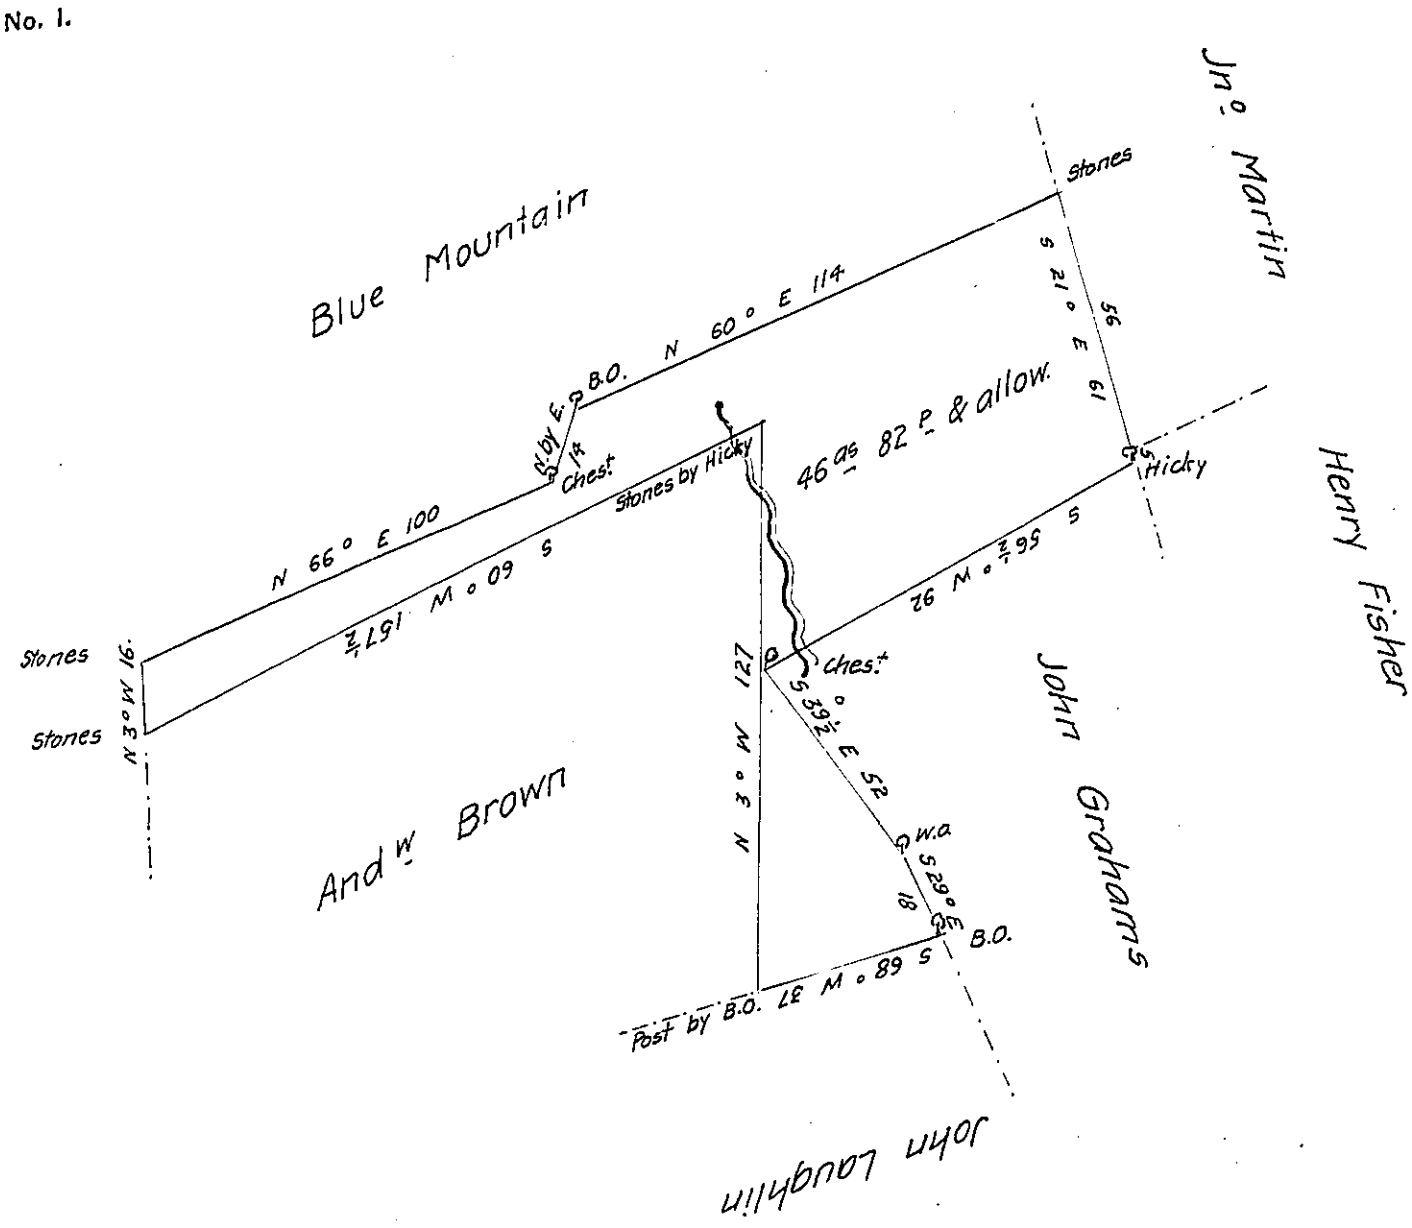

In pursuance of an application of the 21st day of march 1766 & agreeable to a minute of the Board of property of the 7th day of December 1807 Divided off for James Graham in right of Andrew Brown the above described tract Containing forty six acres & eighty two perchs & allow. Situate in East Hanover township Dauphin County - being part of a larger tract of 142 as 15 P. & allowce granted the aforesaid Andrew Brown by application aforesaid No. 1364 Per

Levi G. Hollingsworth D.S.

Saml. Cochran Esqr.

Surveyor Genl. of Pennia.

IN TESTIMONY that the above is a copy of the original remaining on file in the Department of Internal Affairs of Pennsylvania, made conformably to an Act of Assembly approved the 16th day of February, 1833, I have hereunto set my Hand and caused the Seal of said Department to be affixed at Harrisburg, this third day of October 1905

Isaac B. Rawn

Secretary of Internal Affairs.