FORM No. I.

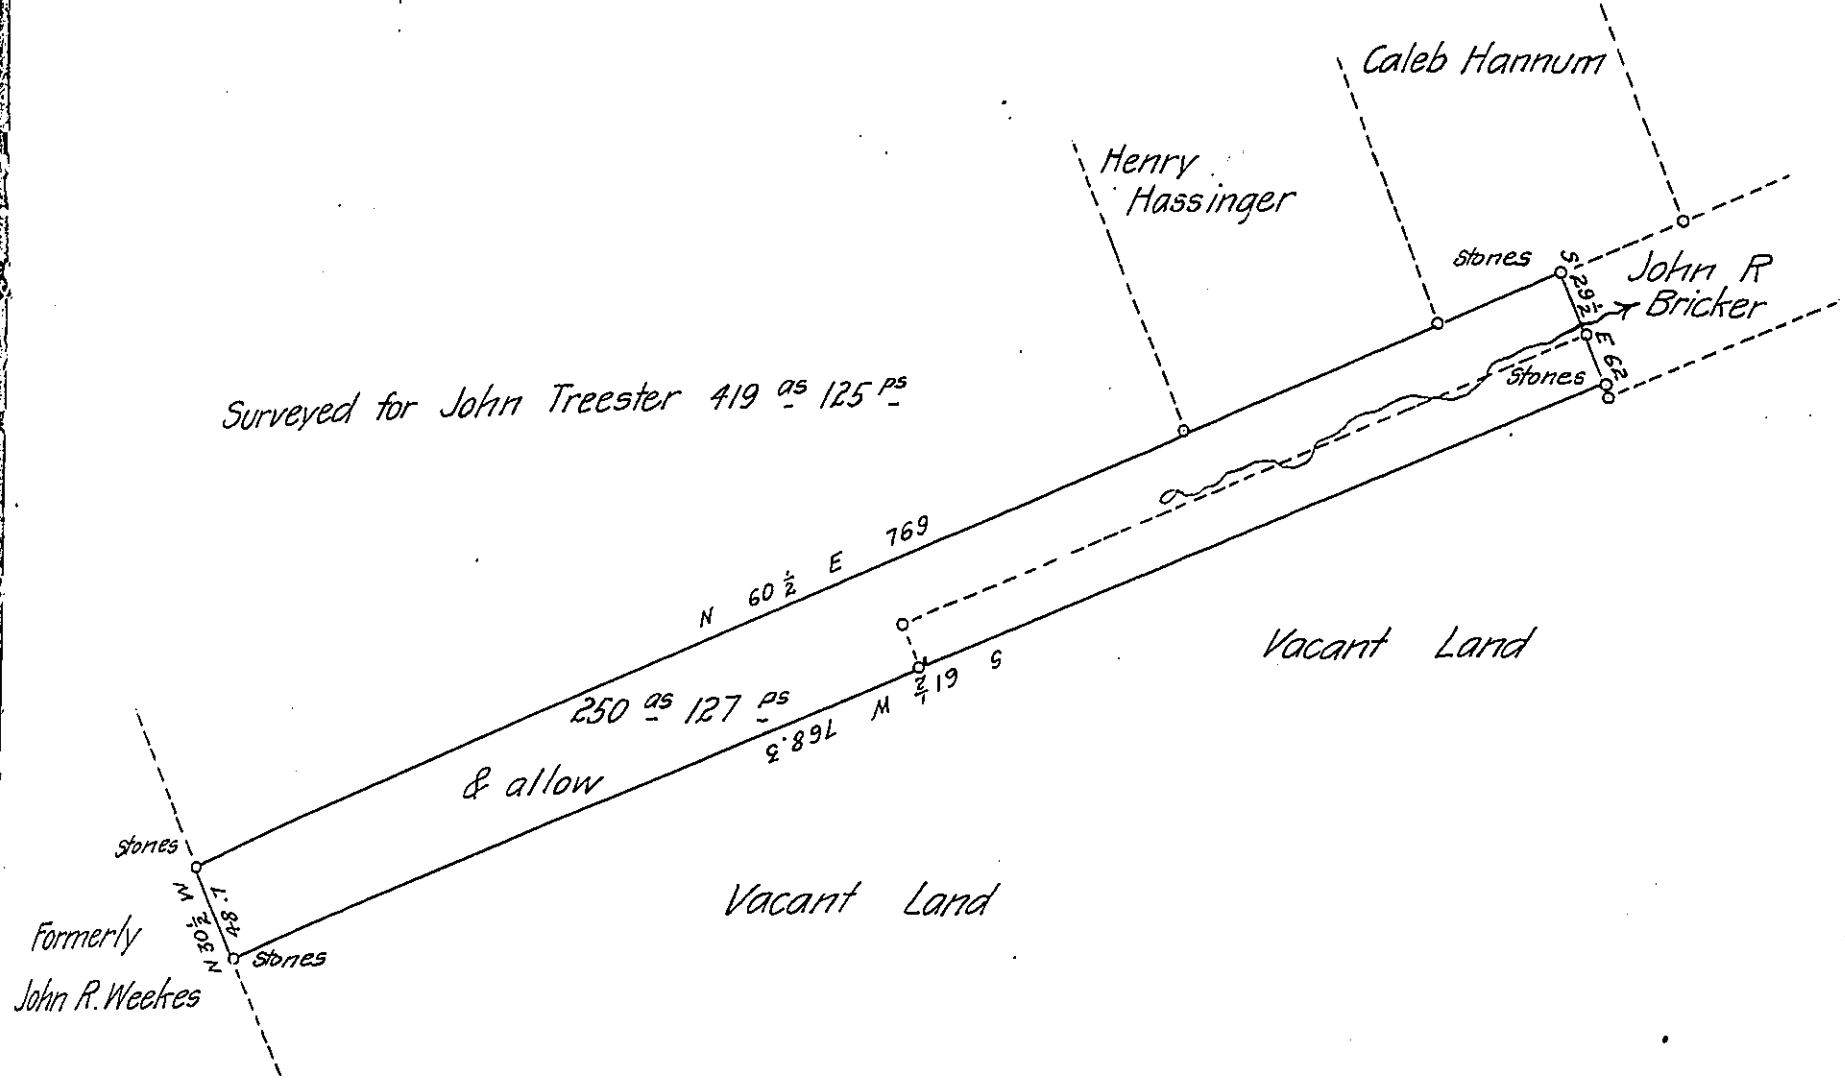

A draft of a tract of land situated in the Township of Armagh and County of Mifflin containing two hundred and fifty acres and one hundred and twenty-seven perches and allowance of six per cent for Roads &c. Surveyed the 20th & 25th days of April, and the 10th & 11th days of May 1892 in pursuance of a Warrant granted to John Locke dated the 12th day of Novr 1891

J. C. Swigart C.S.

To Thomas J. Stewart Esqr
Secr. of Internal Affairs.

IN TESTIMONY that the above is a copy of the original remaining on file in the Department of Internal Affairs of Pennsylvania, made conformably to an Act of Assembly approved the 16th day of February, 1833, I have hereunto set my Hand and caused the Seal of said Department to be affixed at Harrisburg, this twenty eighth *day of* November *1905*

Secretary of Internal Affairs.