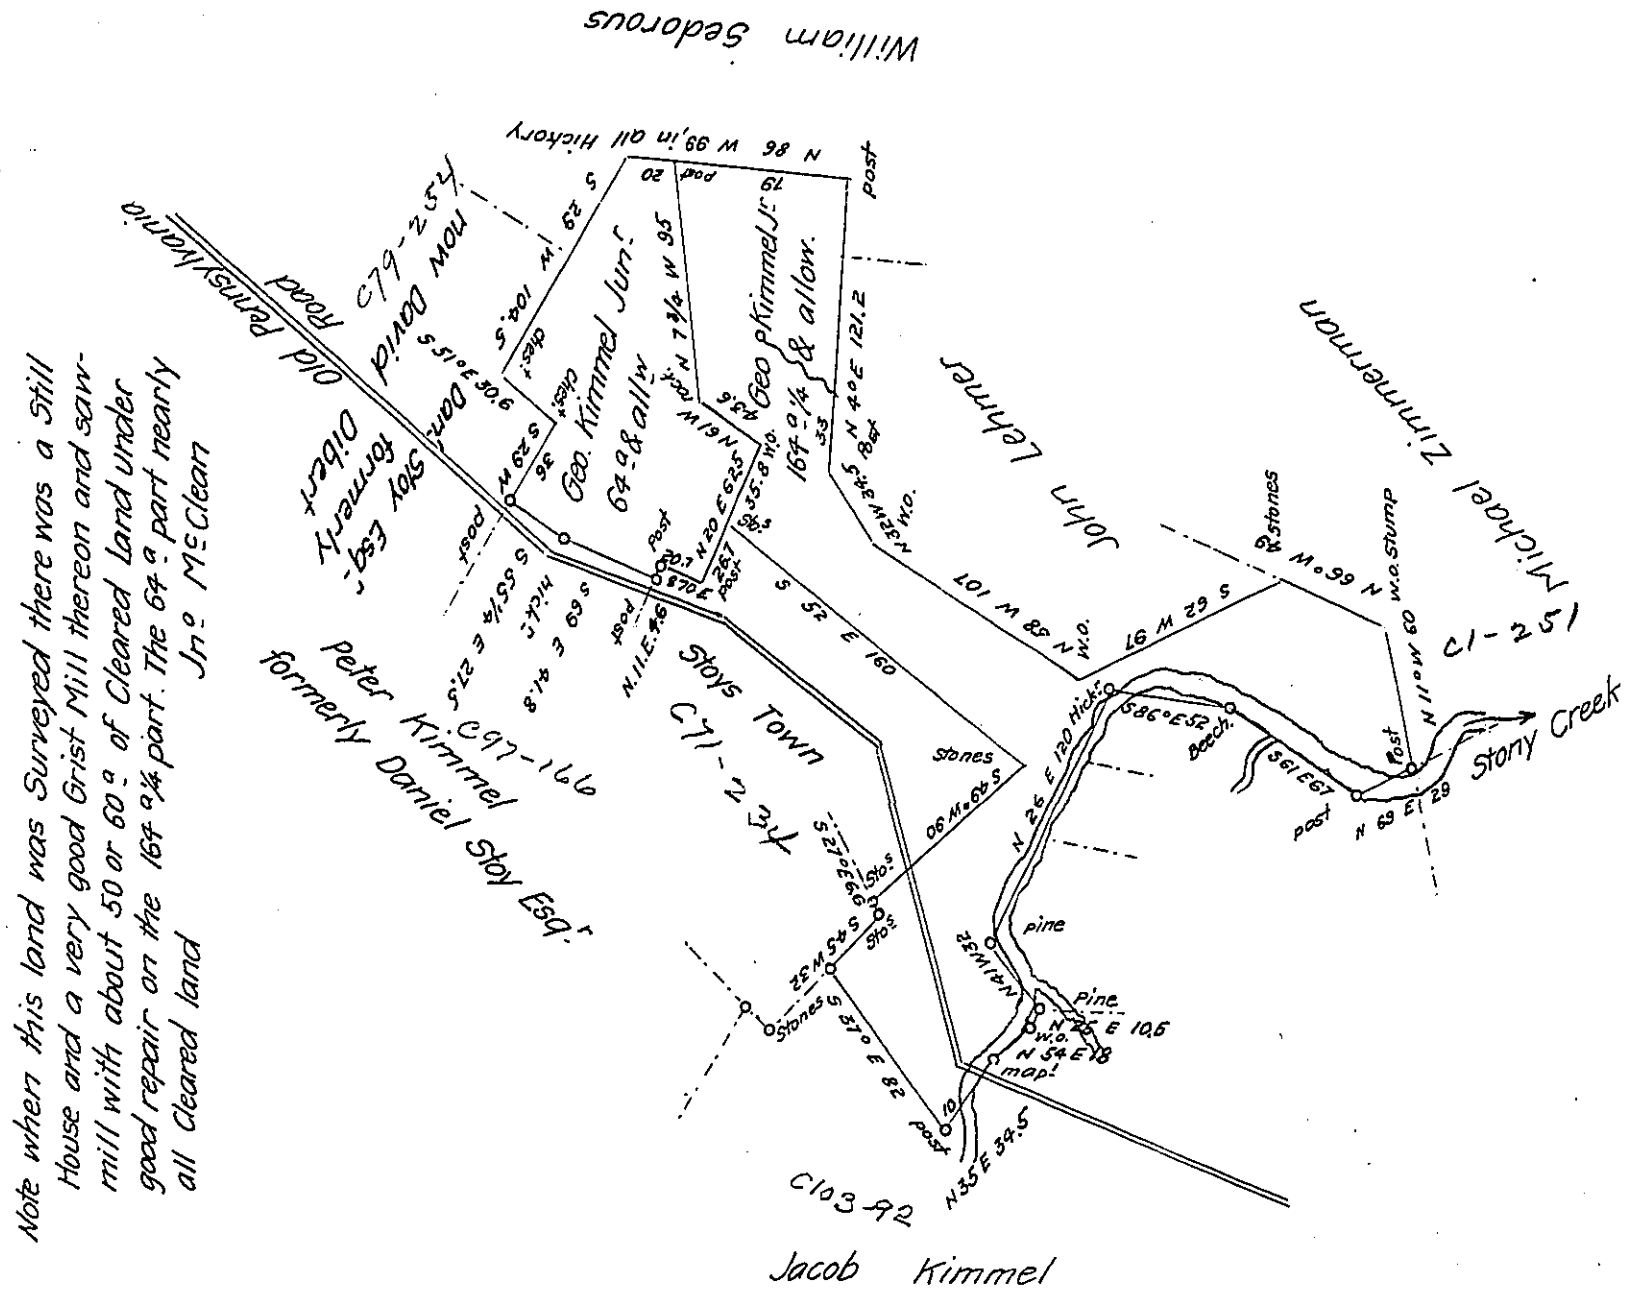

Situate including a part of Stony Creek and adjoining the north side of Stoys Town in Quemahoning Township Somerset County and Surveyed the 25th day of December 1810 in pursuance of Two warrants granted unto George Kimmel Junr. One dated ~~dated~~ the 24th day of February 1809 for 150 a. the other dated the 10th day of December 1810 for 60 a. taken out under the 10£ Act including the old improvement on the west end of his Survey Containing 64 a. & allce.

Mr. Kimmel requests the whole land granted him in one Patent if agreeable to the rules of Office

pr

John McClean Deputy

To Andrew Porter Esquire

Surveyor General.

IN TESTIMONY that the above is a copy of the original remaining on file in the Department of Internal Affairs of Pennsylvania, made conformably to an Act of Assembly approved the 16th day of February, 1833, I have hereunto set my Hand and caused the Seal of said Department to be affixed at Harrisburg, this thirty first day of July 1905

Secretary of Internal Affairs.