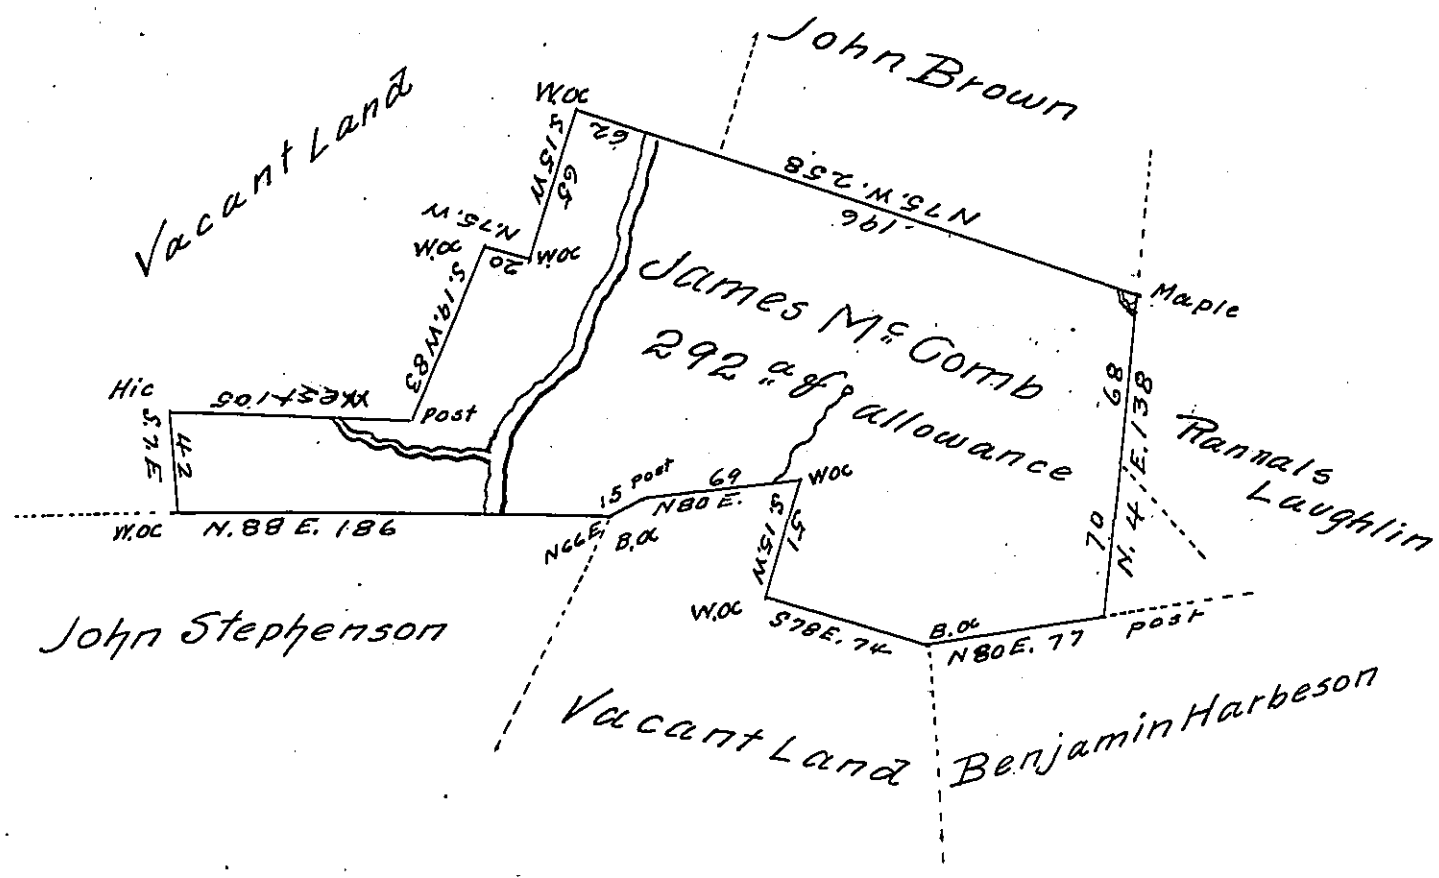

Survey'd to James Mc Comb on the 23d day of June 1786 the above described Tract of two hundred and ninety two acres & allowance of six pr Cent. Situate on the North side of Conemagh River on a North branch of Altmans Run about three miles from the mouth of sd run & about one mile from the mouth of said branch adjoining land of James Marshall on the West Stophell Huckle-berry on on the North west — Cahill upon the North & William McFarland on the East, in Westmorland County by Warrant of 21st day of December 1785

Joshua Elder D.S.

John Lukens Esqr. S. Genl.

IN TESTIMONY *that the above is a copy of the original remaining on file in the Department of Internal Affairs of Pennsylvania, made conformably to an Act of Assembly approved the 16th day of February, 1833, I have hereunto set my Hand and caused the Seal of said Department to be affixed at Harrisburg, this* twenty-second *day of* November *1905*

Isaac B. Brown

Secretary of Internal Affairs.