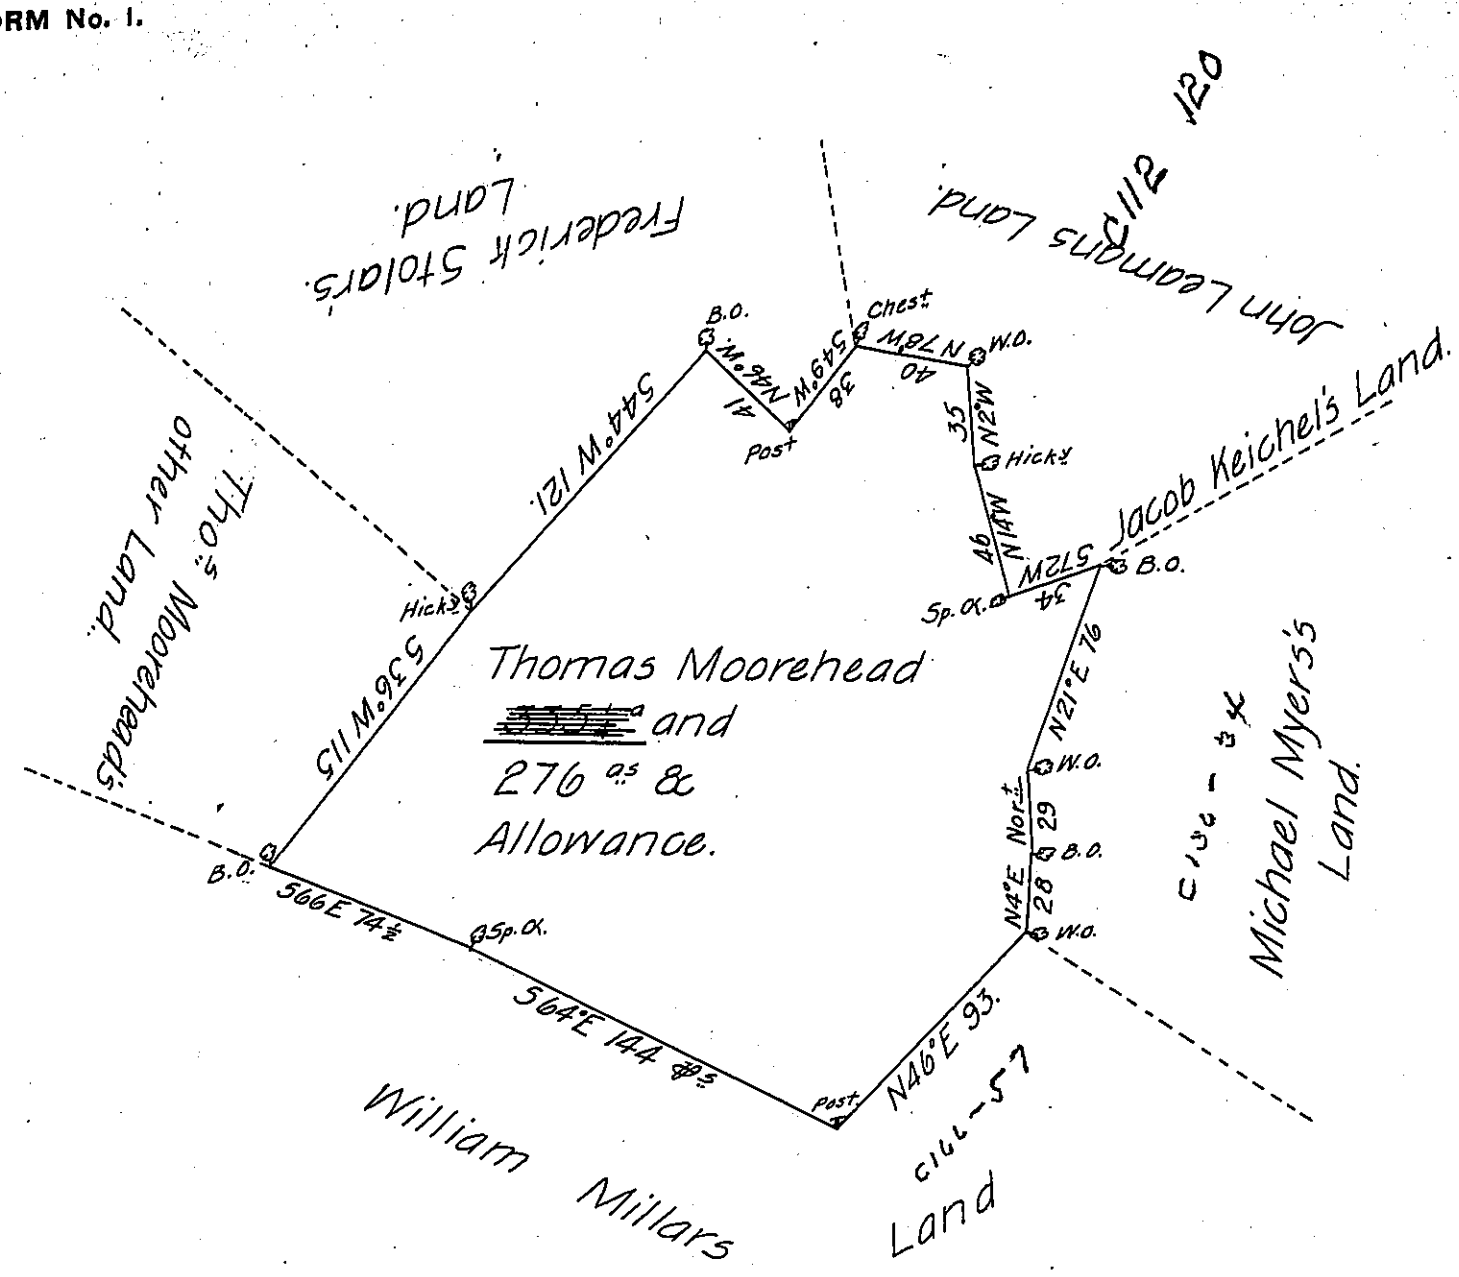

A Draught of Thomas Mooreheads Land Situate in Mountjoy Township Lancaster County Containing Three Hundred and Thirty-five acres and the usual Allowance of Six ℘ Ct for Roads &c. By Viertue of the Honble the Proprietaries Warrants Dated the 20th Day o Feby and the 28th of Novr 1744 Surveyd this 12th Day of Novr 1759

℘ me Bartrem Galbraith
for Wm Galbraith D.S.

To Nicho Scull
Survr Genll

IN TESTIMONY that the above is a copy of the original remaining on file in the Department of Internal Affairs of Pennsylvania, made conformably to an Act of Assembly approved the 16th day of February, 1833, I have hereunto set my Hand and caused the Seal of said Department to be affixed at Harrisburg, this sixteenth *day of* November *1905.*

Isaac B. Brown
Secretary of Internal Affairs.