FORM No. I.

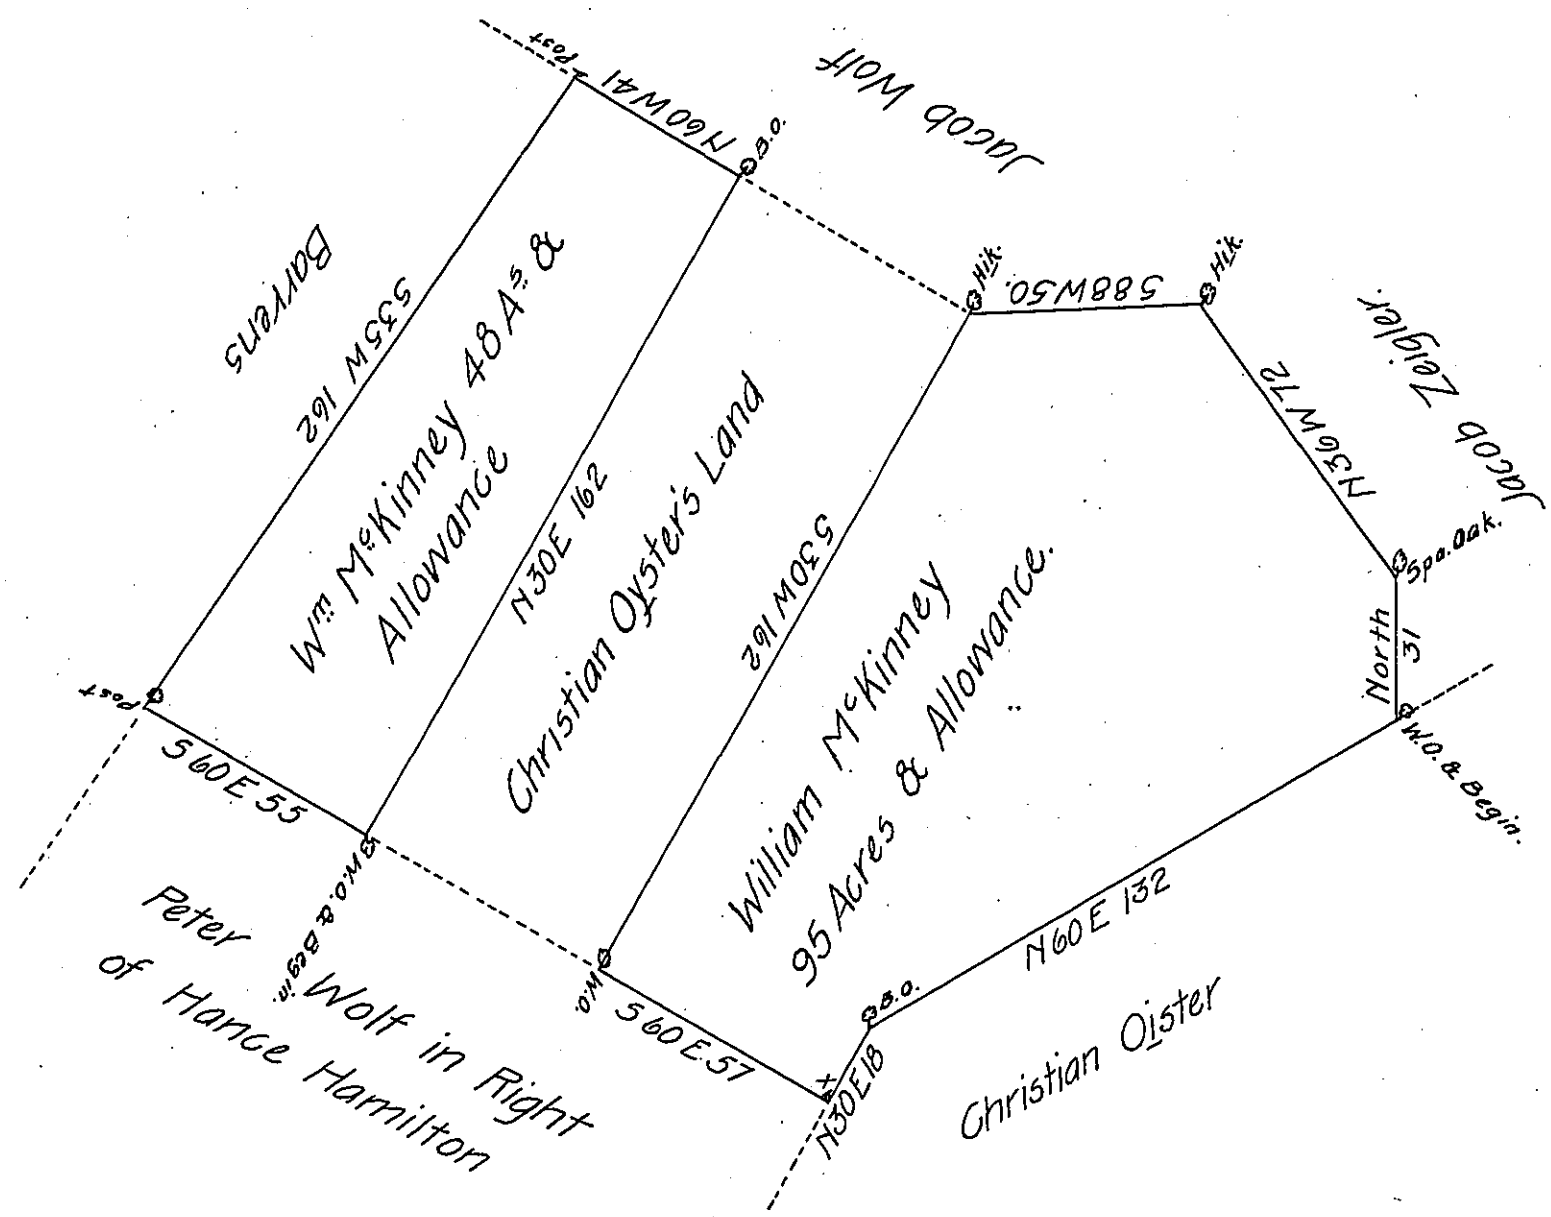

A Draught of Two Tracts of Land. Situate in Manchester Township in York County the one contains Ninety five Acres & the Allowance Proportional to Six Acres ℔ Cent for Roads &c^a the other Contains forty eight Acres and the Allowance Proportional to Six Acres ℔ Cent for Roads &c^a Surveyed the 6th day of March 1760 for William McKinney.

℔ Geo. Stevenson D.S.

IN TESTIMONY that the above is a copy of the original remaining on file in the Department of Internal Affairs of Pennsylvania, made conformably to an Act of Assembly approved the 16th day of February, 1833, I have hereunto set my Hand and caused the Seal of said Department to be affixed at Harrisburg, this twenty fourth *day of* October *1905.*

Isaac B. Brown

Secretary of Internal Affairs.