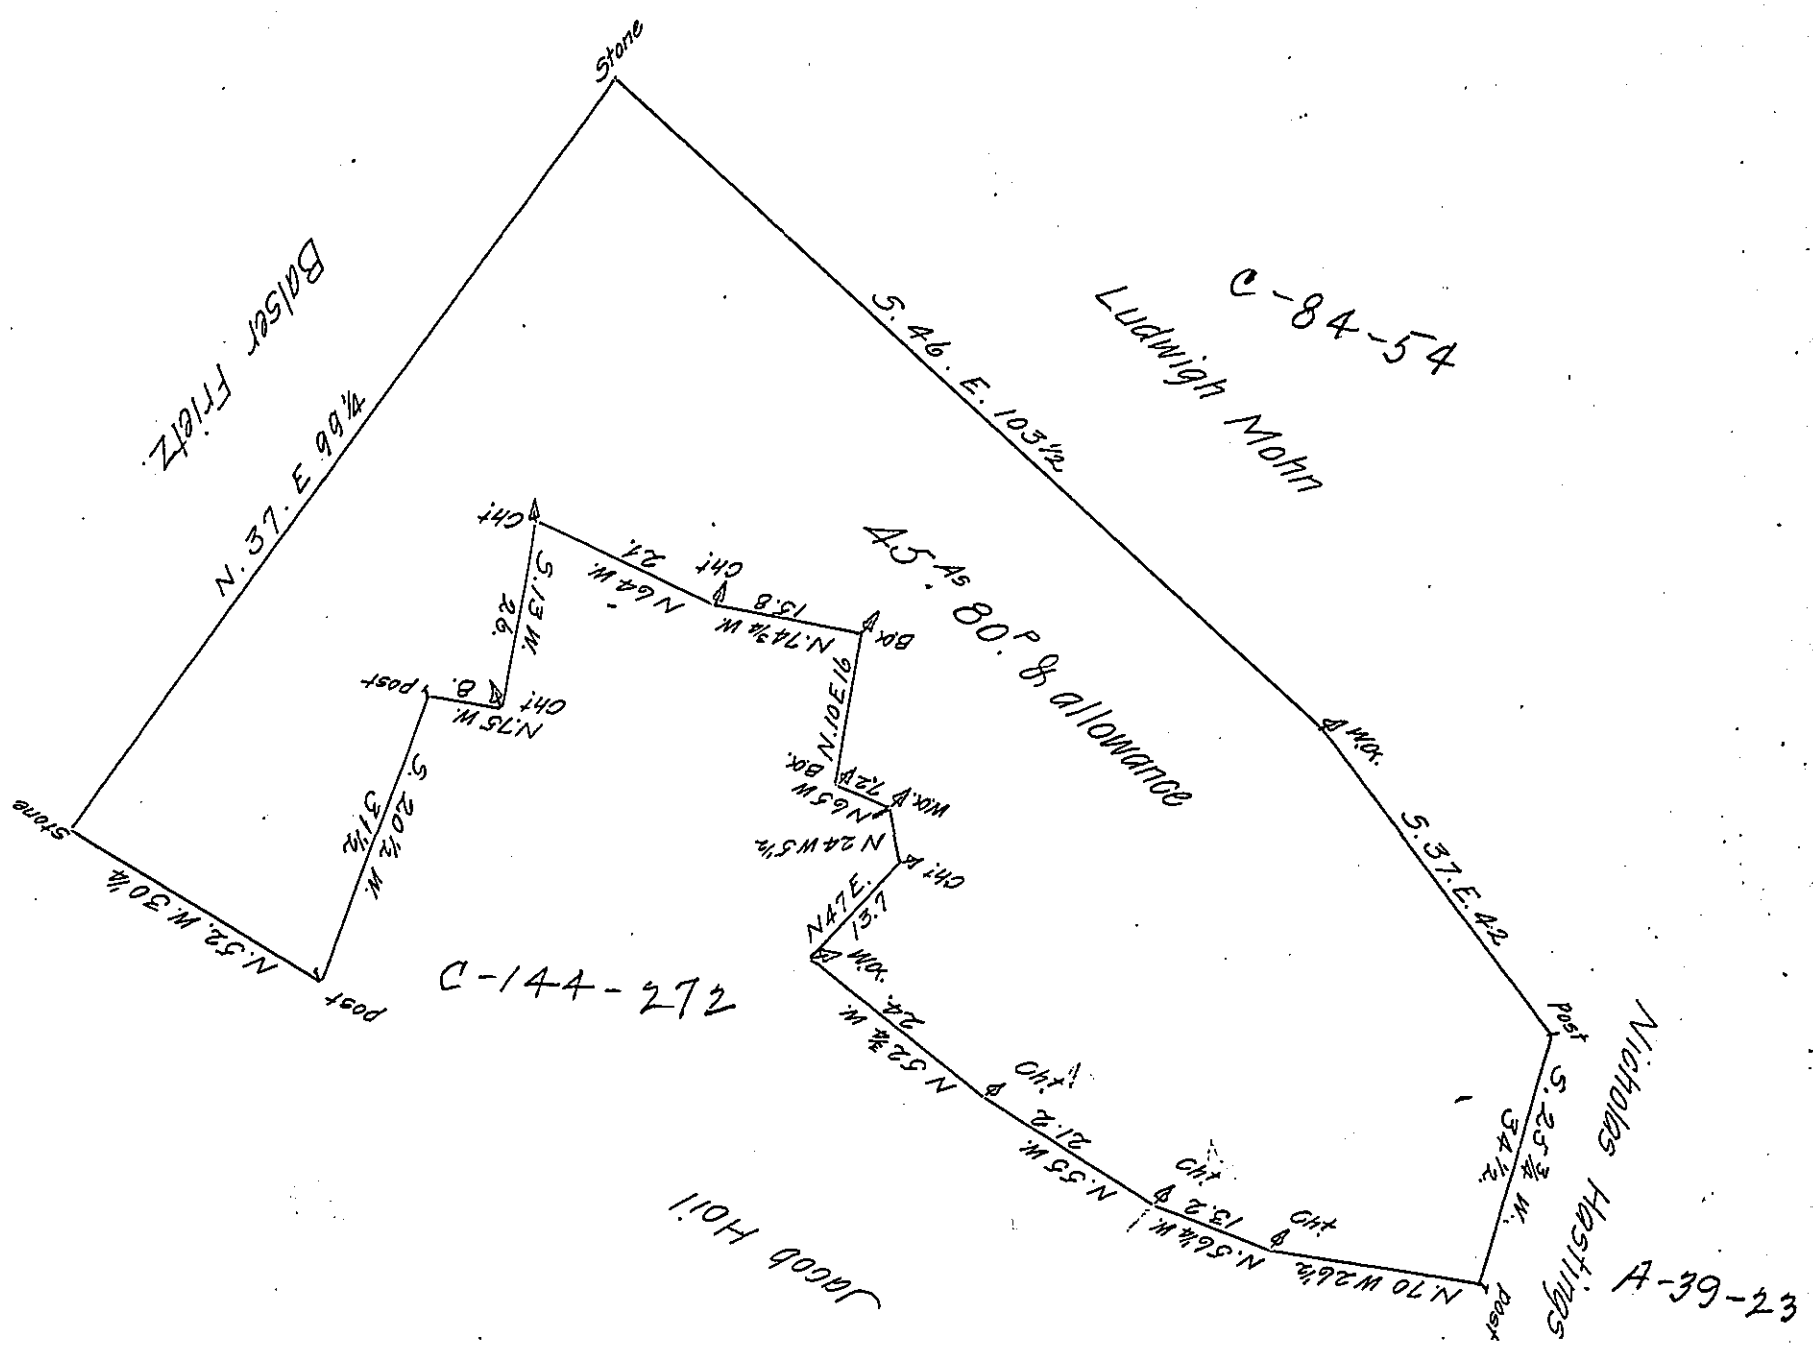

Draught of a Tract of Land Situate in Brecknock Township Berks County Containing Forty five Acres and eighty Perches & allowance of Six per Cent for Roads &c. part of a larger Tract Surveyed unto Francis Marshall in pursuance of a Warrant dated the 23rd of November 1749. Resurveyed & divided.

Pr. William Wheeler late D.S.

To Andrew Porter Esq.
Sur. Gen.l Penna.

Certified by John M. Hyneman D.S.

IN TESTIMONY that the above is a copy of the original remaining on file in the Department of Internal Affairs of Pennsylvania, made conformably to an Act of Assembly approved the 16th day of February, 1833, I have hereunto set my Hand and caused the Seal of said Department to be affixed at Harrisburg, this fifth *day of* January *1906.*

Isaac B. Brown

Secretary of Internal Affairs.