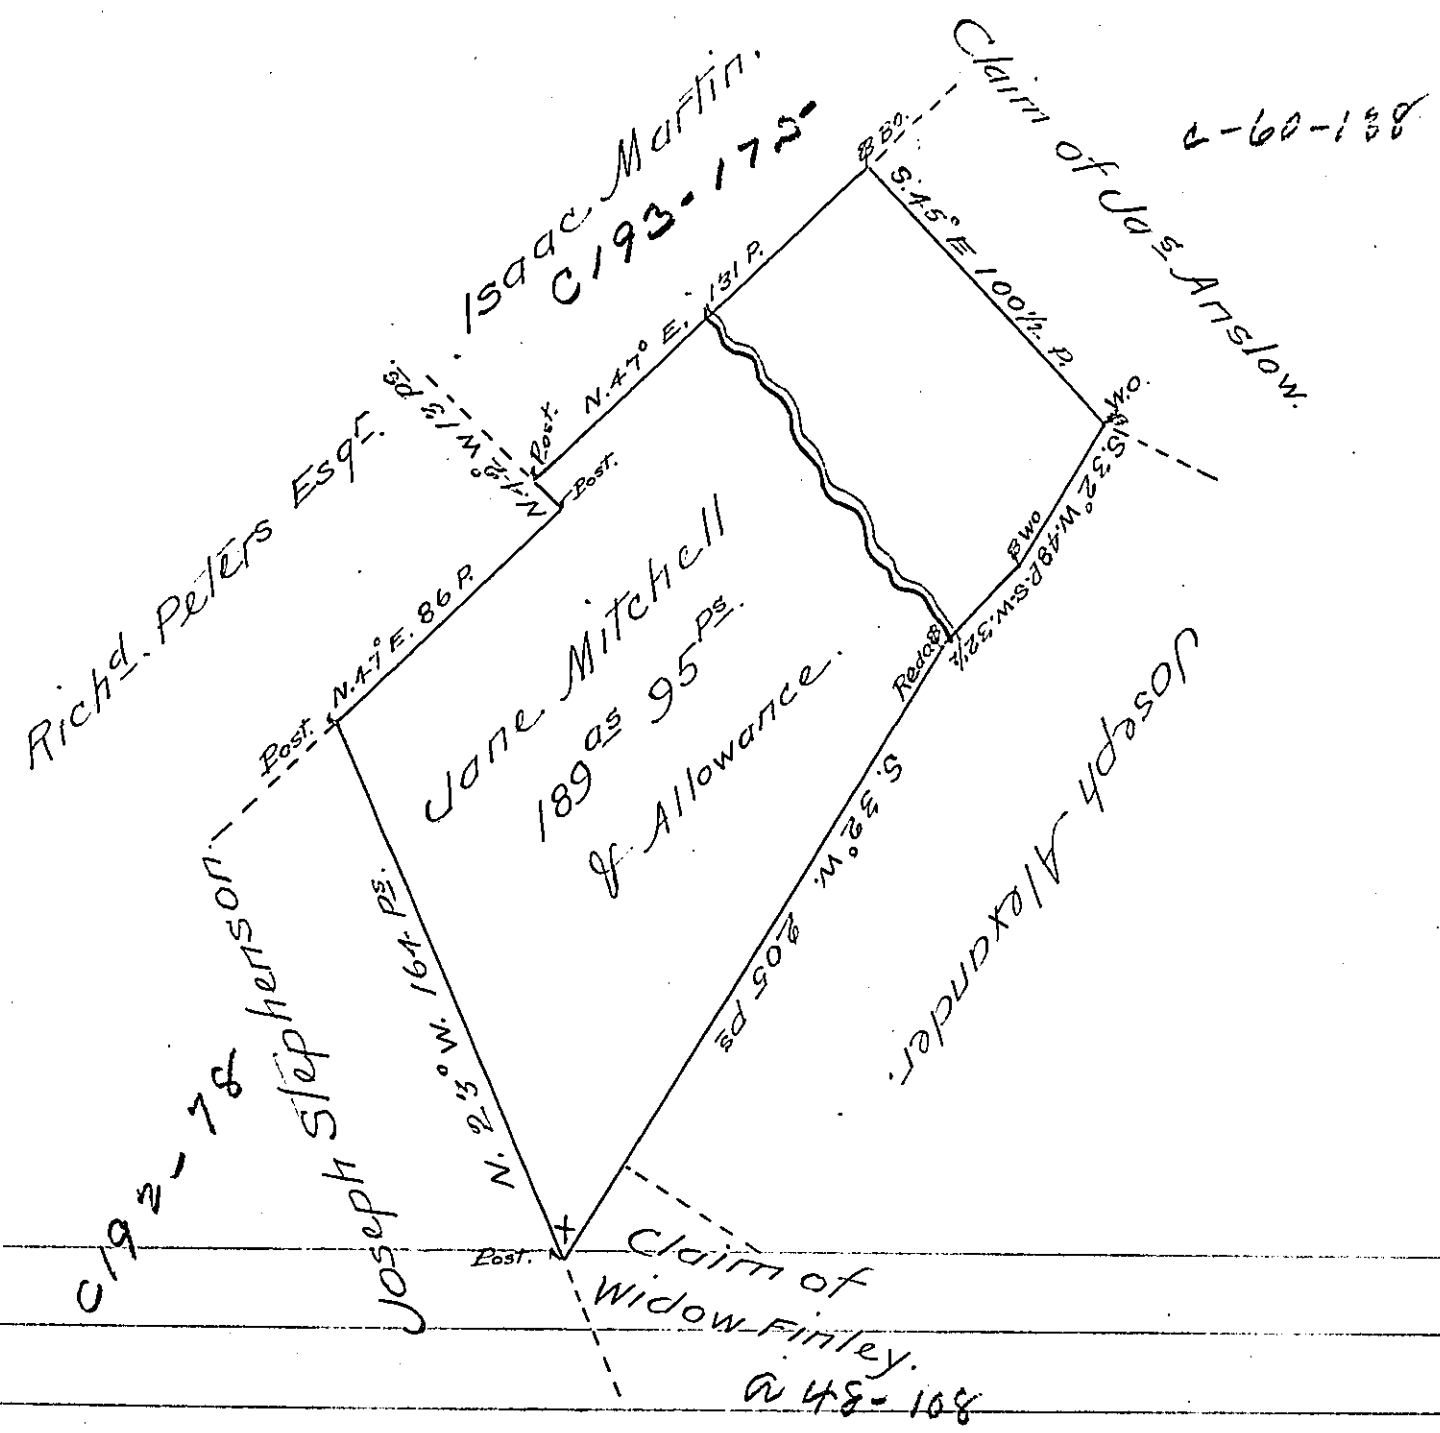

A Draught of a Tract of Land situate in Letterkenny Township in the County of Cumberland Containing One hundred & eighty nine acres and ninety five Perches and an Allowance of Six ℔ Cent for Roads &c. Survey'd The 2d June 1767 for Jane Mitchell in trust for herself & children in pursuance of an Order of Survey Dated October 29th 1766 No 1732

John Armstrong D.S.

To John Lukens Esqr
Surveyor General

Now Franklin County

IN TESTIMONY that the above is a copy of the original remaining on file in the Department of Internal Affairs of Pennsylvania, made conformably to an Act of Assembly approved the 16th day of February, 1833, I have hereunto set my Hand and caused the Seal of said Department to be affixed at Harrisburg, this Twenty Second *day of* December *1905.*

Isaac B. Brown
Secretary of Internal Affairs.