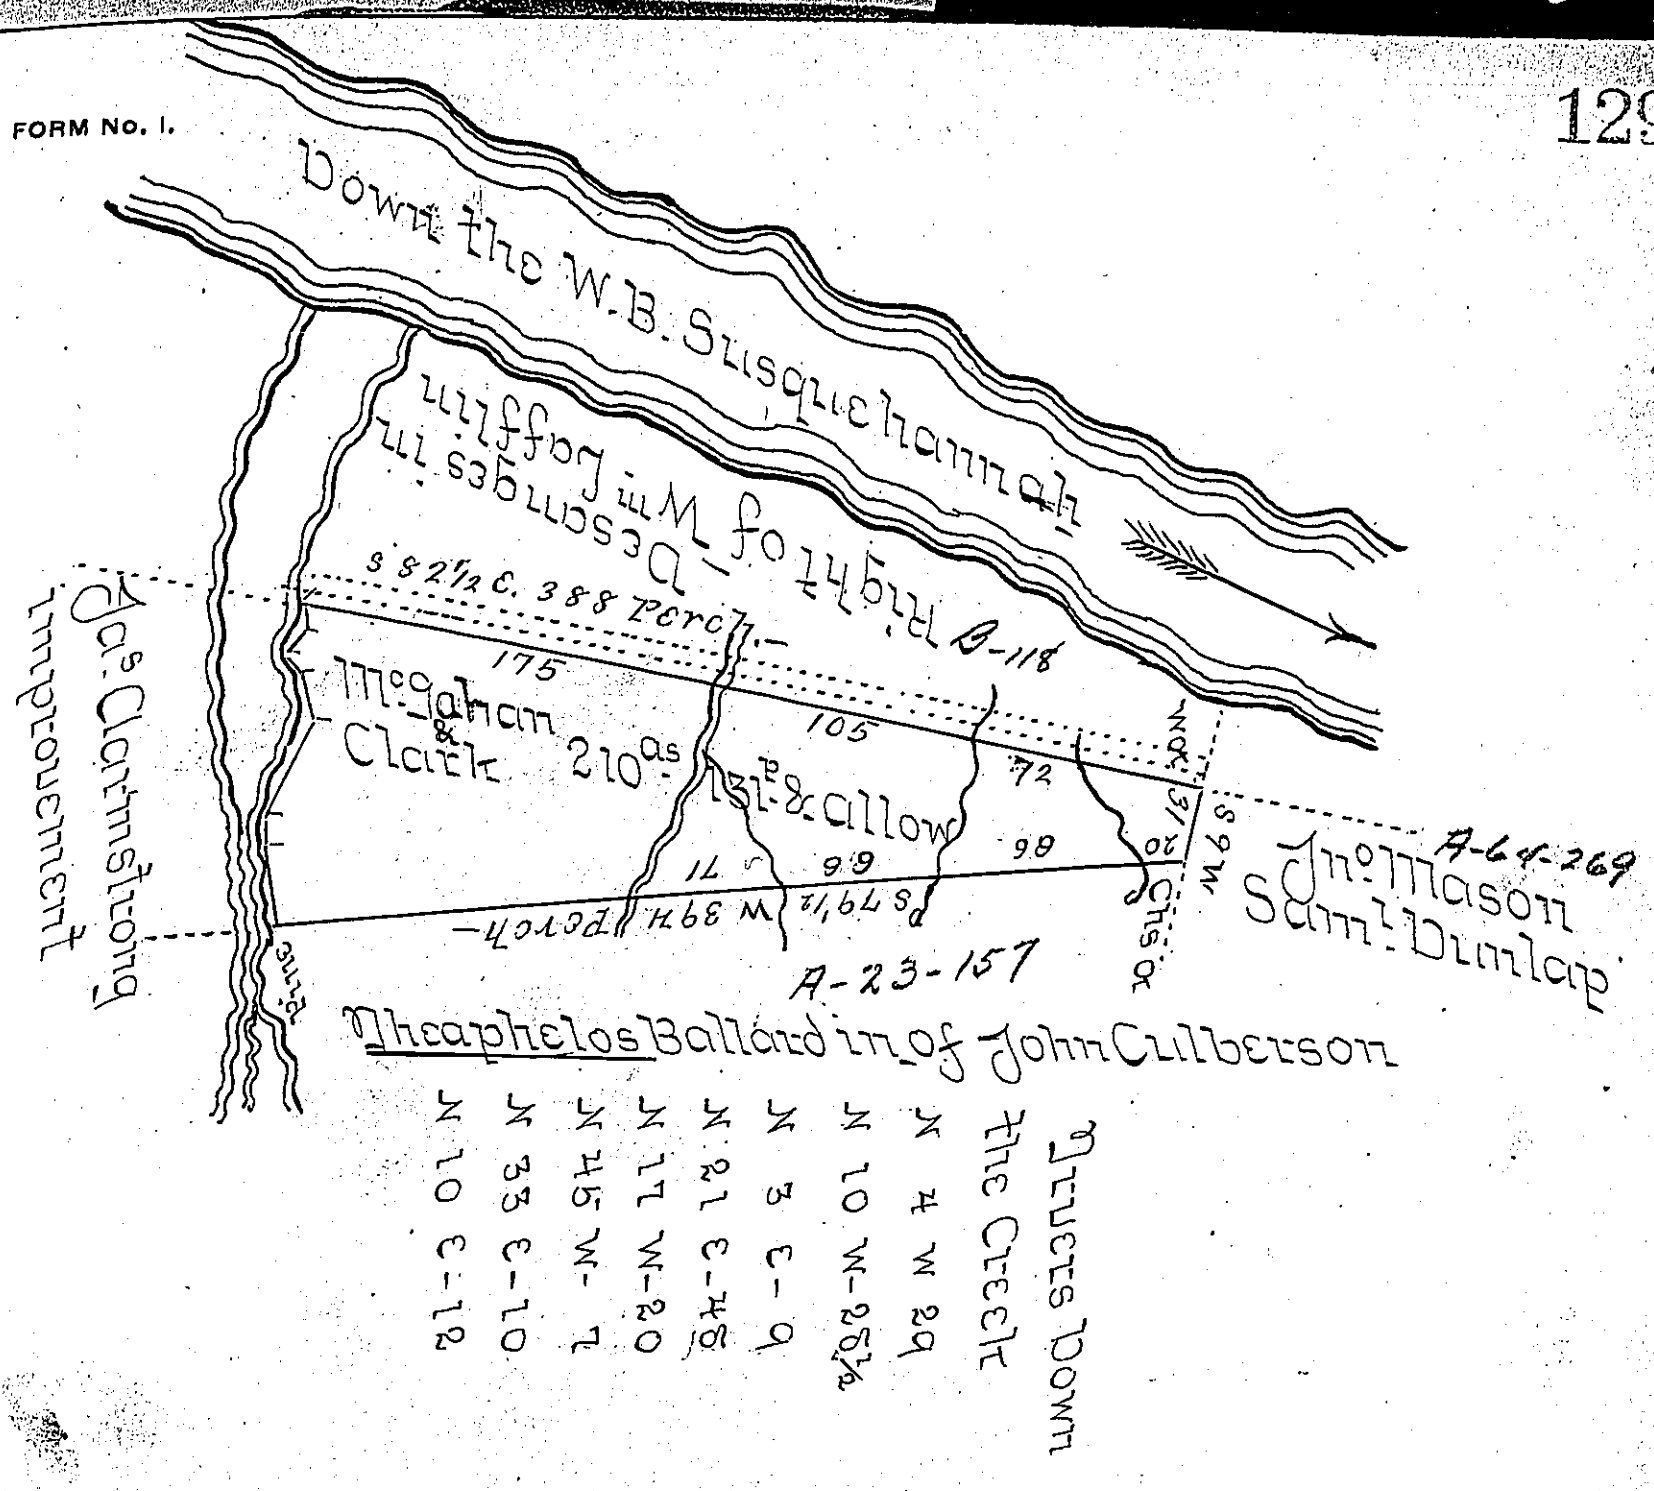

Surveyd the above discribed tract of Land on 18th day of May 1815 for Abraham McGraham & Thomas Clark in persuance of their Warrant granted the 10th day of April 1815 Containing two hundred and ten Acres & one hundred & thirty one perches & allowance of six per Cent &c. - Situate in Nippinose Township Lycoming County and bounded as above discribed - the improvements are One Grist Mill three houses With Jametys Residing therein about thirty Acres Clear Land & three Small orchards

To Richd M Beech Esqr Surveyor General — David McMicken DS

IN TESTIMONY that the above is a copy of the original remaining on file in the Department of Internal Affairs of Pennsylvania, made conformably to an Act of Assembly approved the 16th day of February, 1833, I have hereunto set my Hand and caused the Seal of said Department to be affixed at Harrisburg, this fourteenth *day of* February *1906.*

Isaac B. Brown

Secretary of Internal Affairs.