FORM No. 1.

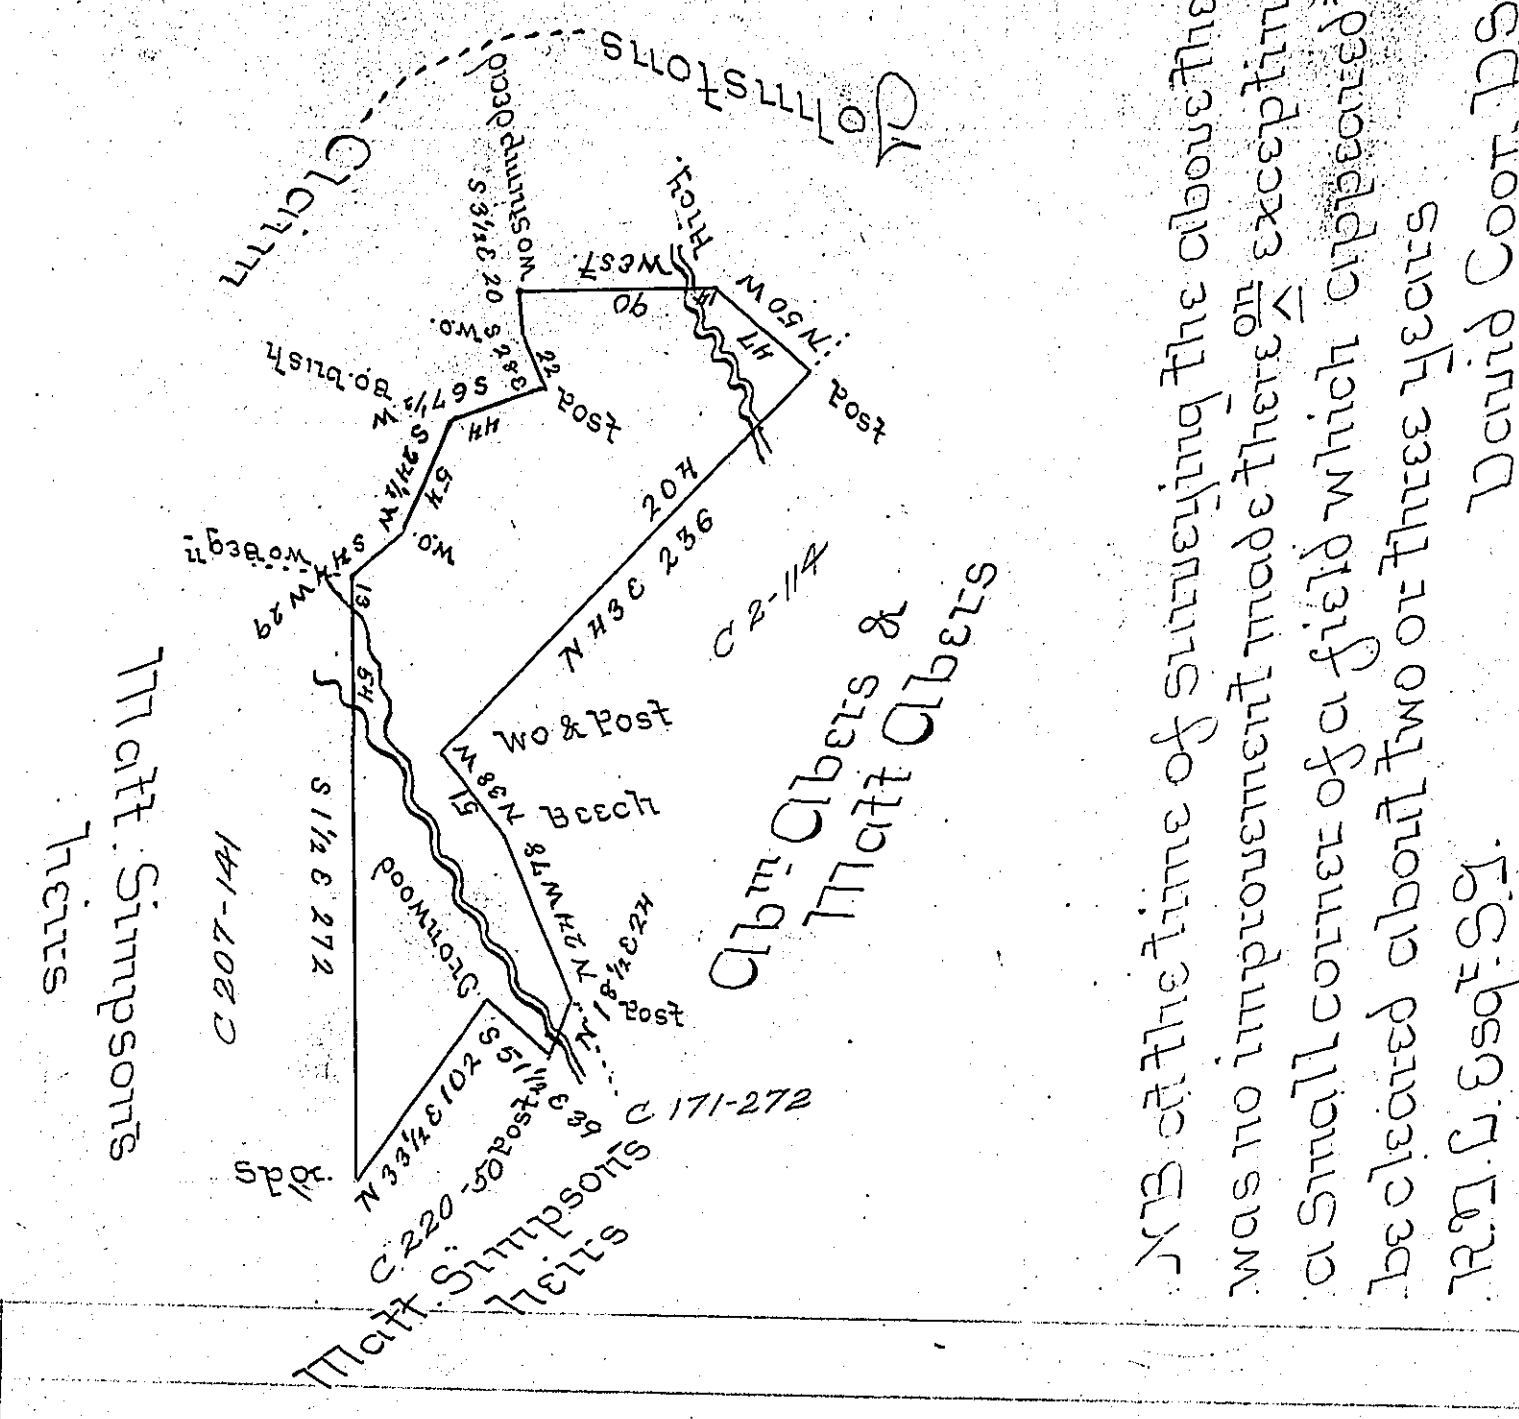

1/13 at the time of survey there was no improvement on a small corner of a field which appeared to be cleared about Twenty years ago.

David Coon D.S.

135
H14-678
(2-53)

A Draught of a Survey (Called Holy Water) Containing One Hundred & ninety Two Acres & ninety nine perches & Allowance of six Pr cent for Roads &c. Executed July 8th 1815 on a Warrant granted to Alexr McMurry dated June 20th 1815 for 200as Situate in Plumb Township Allegh. Coy. on the waters of Turtle Creek.

David Coon D.S.

Richd J. Leech Esqr Sq.
Harrisburgh

IN TESTIMONY that the above is a copy of the original remaining on file in the Department of Internal Affairs of Pennsylvania, made conformably to an Act of Assembly approved the 16th day of February, 1833, I have hereunto set my Hand and caused the Seal of said Department to be affixed at Harrisburg, this fourteenth *day of* February *1906.*

Isaac B. Penny

Secretary of Internal Affairs.