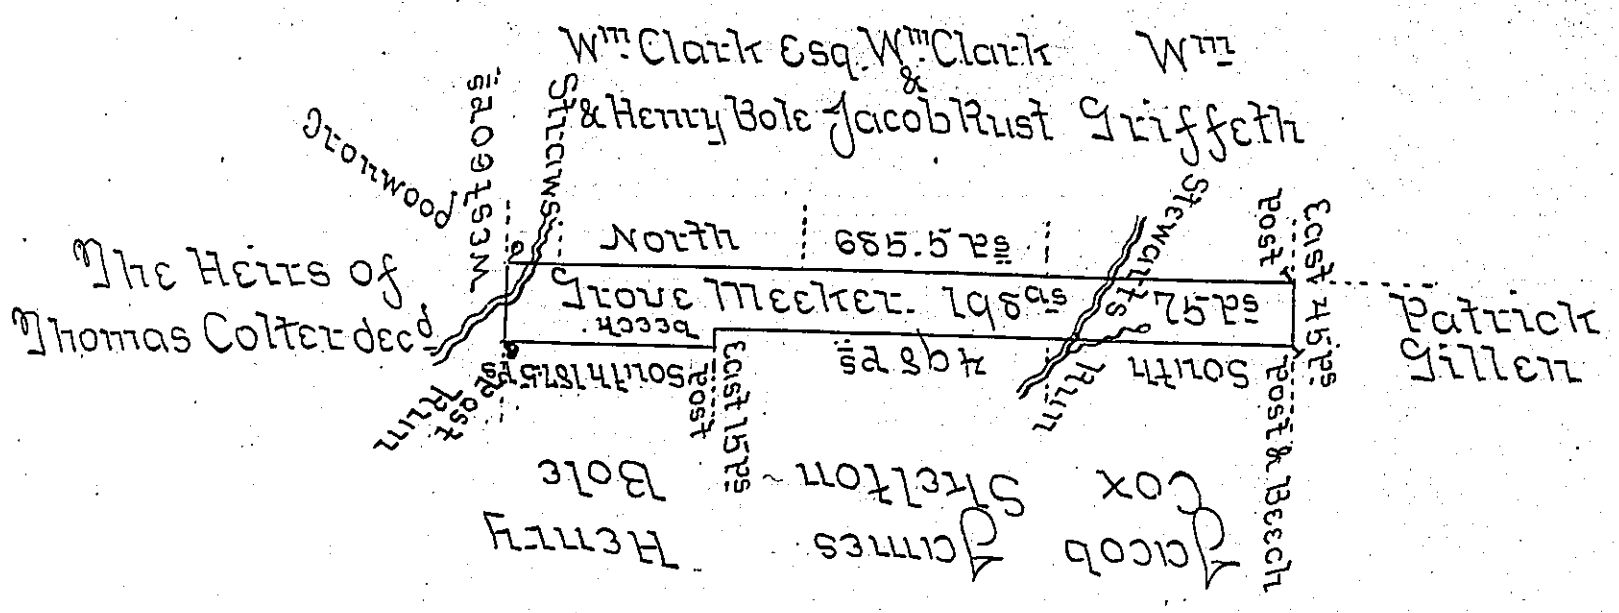

In persuance of a Warrant for 200 Acres of Land dated the 7th day of November A.D. 1815 was surveyed the 30th day of March A.D. 1816 for Grove Meeker the above discribed tract of Land containing one Hundred Ninety Eight acres seventy five perches and Allowance of Six per Cent for Roads &c. Situate in Venango Township Crawford County County Pa & at the Time of Making the Survey Stophel Siverlin was in possesion of the same who Informed me he had no claime only a tenant under said Grove Meeker - and there appeared to be upward of five acres of land Cleard and fenced &c.

James Herrington DPS

To Richard M. Leech Esquire
Surveyor General of the land office Pa

IN TESTIMONY that the above is a copy of the original remaining on file in the Department of Internal Affairs of Pennsylvania, made conformably to an Act of Assembly approved the 16th day of February, 1833, I have hereunto set my Hand and caused the Seal of said Department to be affixed at Harrisburg, this nineteenth *day of* February *1906.*

Isaac B. Brown
Secretary of Internal Affairs.