FORM No. I.

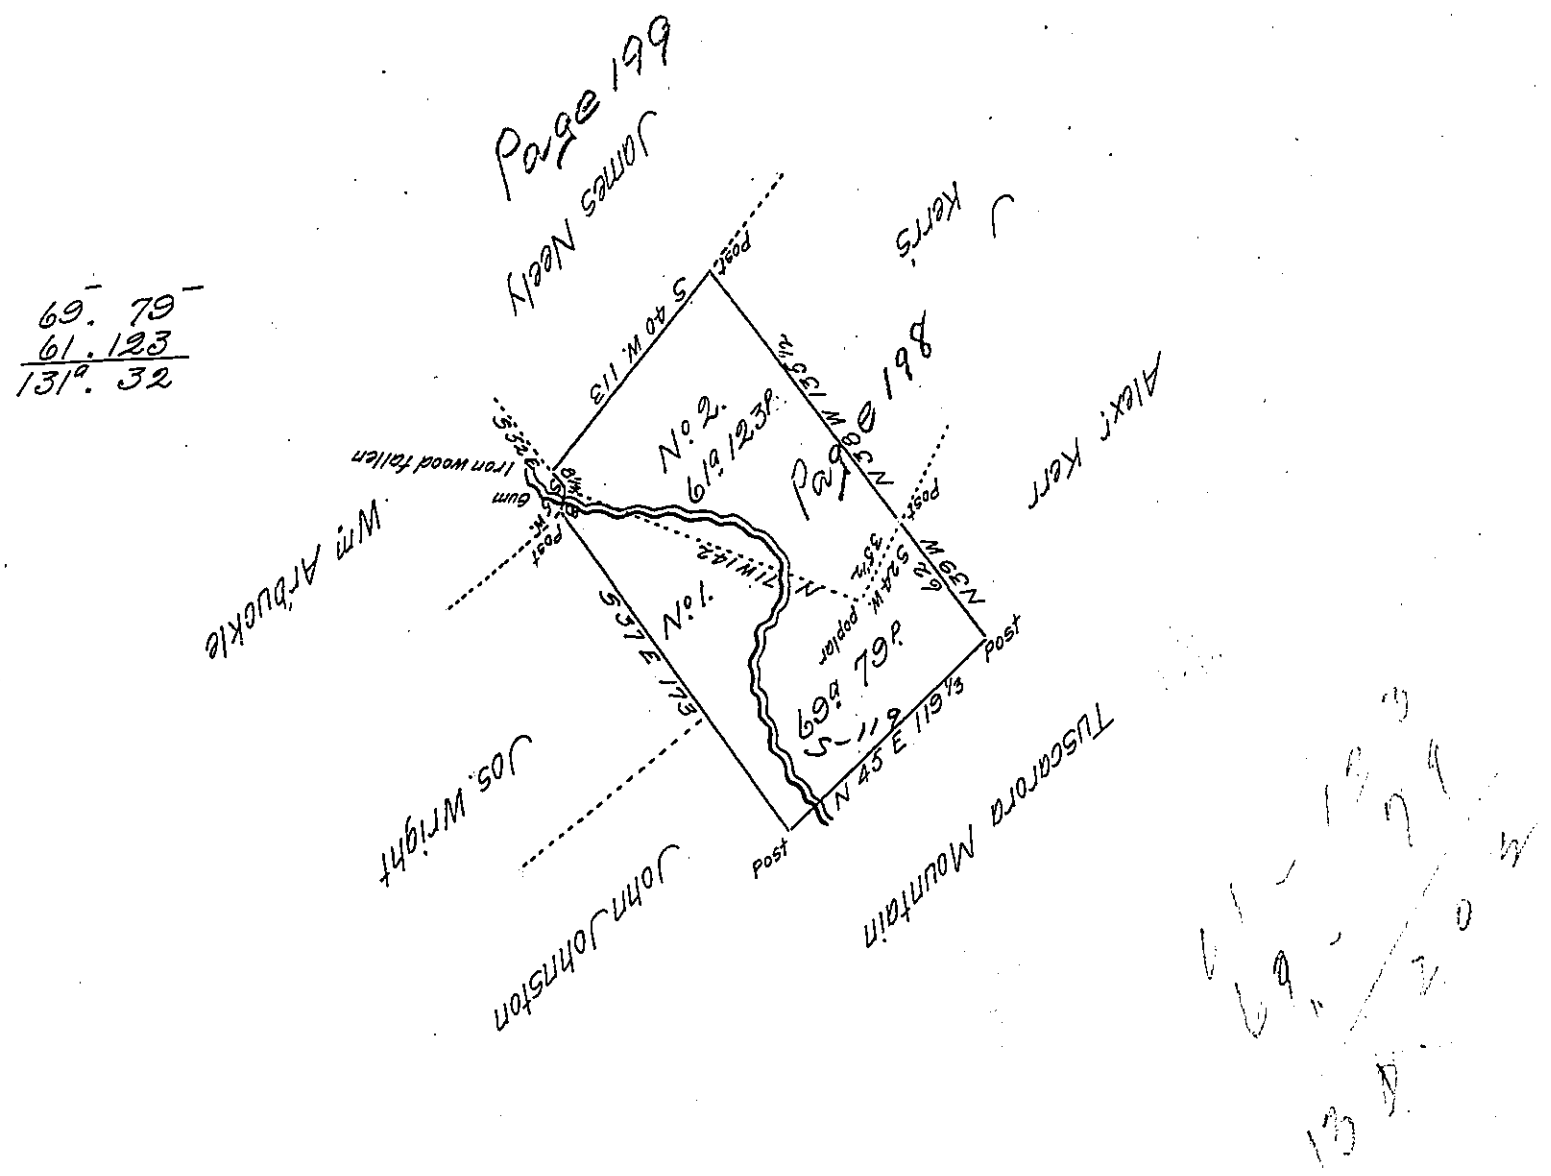

A draught of two tracts of land said to contain One hundred and thirty One acres and 32 perches of land with 6 per Cent Situate in Lack township Mifflin County.

No. 1. Surveyed 14th & 15th October 1796 in pursuance of a Warrant to William Neely dated 21 May 1796.

No. 2 is part of a tract. Surveyed in pursuance of a Warrant to John Wallace dated 24th May 1755 & sd to Contain 123a 76ps & c.

Copied the above from official papers remaining in my office this 23d June 1821.

Jno. H. Stewart

This to be filed in lieu of a Regular Return of the part of John Wallace.

R.T.L.

IN TESTIMONY that the above is a copy of the original remaining on file in the Department of Internal Affairs of Pennsylvania, made conformably to an Act of Assembly approved the 16th day of February, 1833, I have hereunto set my Hand and caused the Seal of said Department to be affixed at Harrisburg, this seventh *day of* March *1906.*

Secretary of Internal Affairs.