FORM No. I.

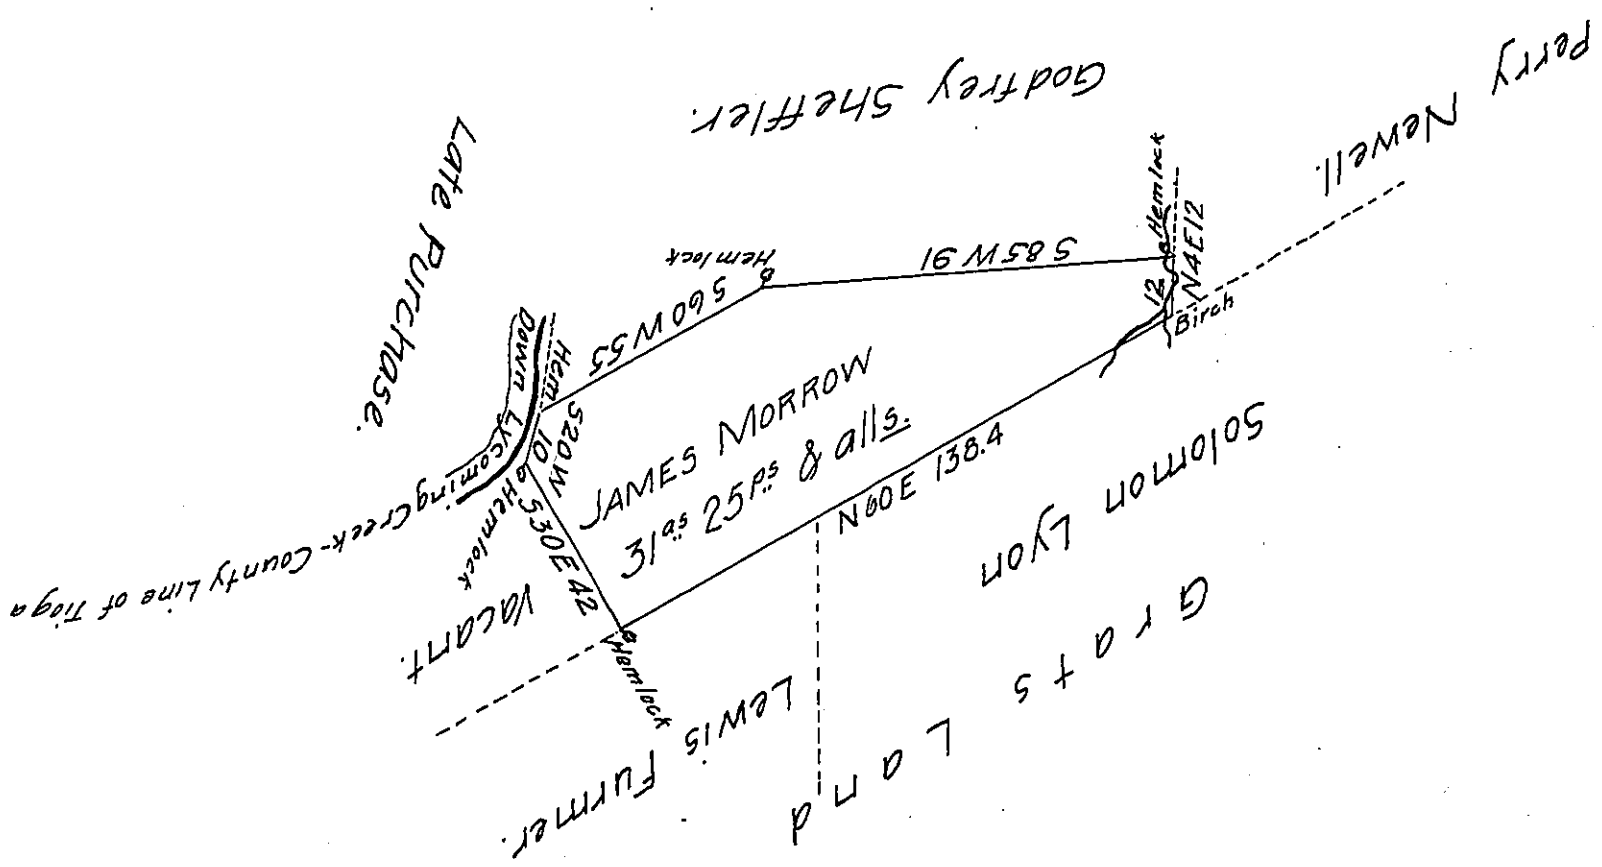

Situate in Lewis Township County of Lycomin in the old Purchase on the East side of Lycoming Creek about thirty one miles from its mouth and bounded as above discribed. Surveyed to James Morrow on the sixth day of December 1839 by Virtue of his Warrant for 30 as dated the 8th day of July 1839. Containing thirty one Acres & twenty-five perches with allowance of six per Cent for Roads &c.

Alexr H. McHenry D.S.

To Jacob Sallada Esquire
Surveyor General

Note,— The improvement consists of about ten acres of Cleared land with a Hous thereon erected. Commenced 1st March 1832.

A.H. McHenry D.S.

IN TESTIMONY that the above is a copy of the original remaining on file in the Department of Internal Affairs of Pennsylvania, made conformably to an Act of Assembly approved the 16th day of February, 1833, I have hereunto set my Hand and caused the Seal of said Department to be affixed at Harrisburg, this sixteenth *day of* February *1906.*

Isaac B. Brown

Secretary of Internal Affairs.