FORM No. I.

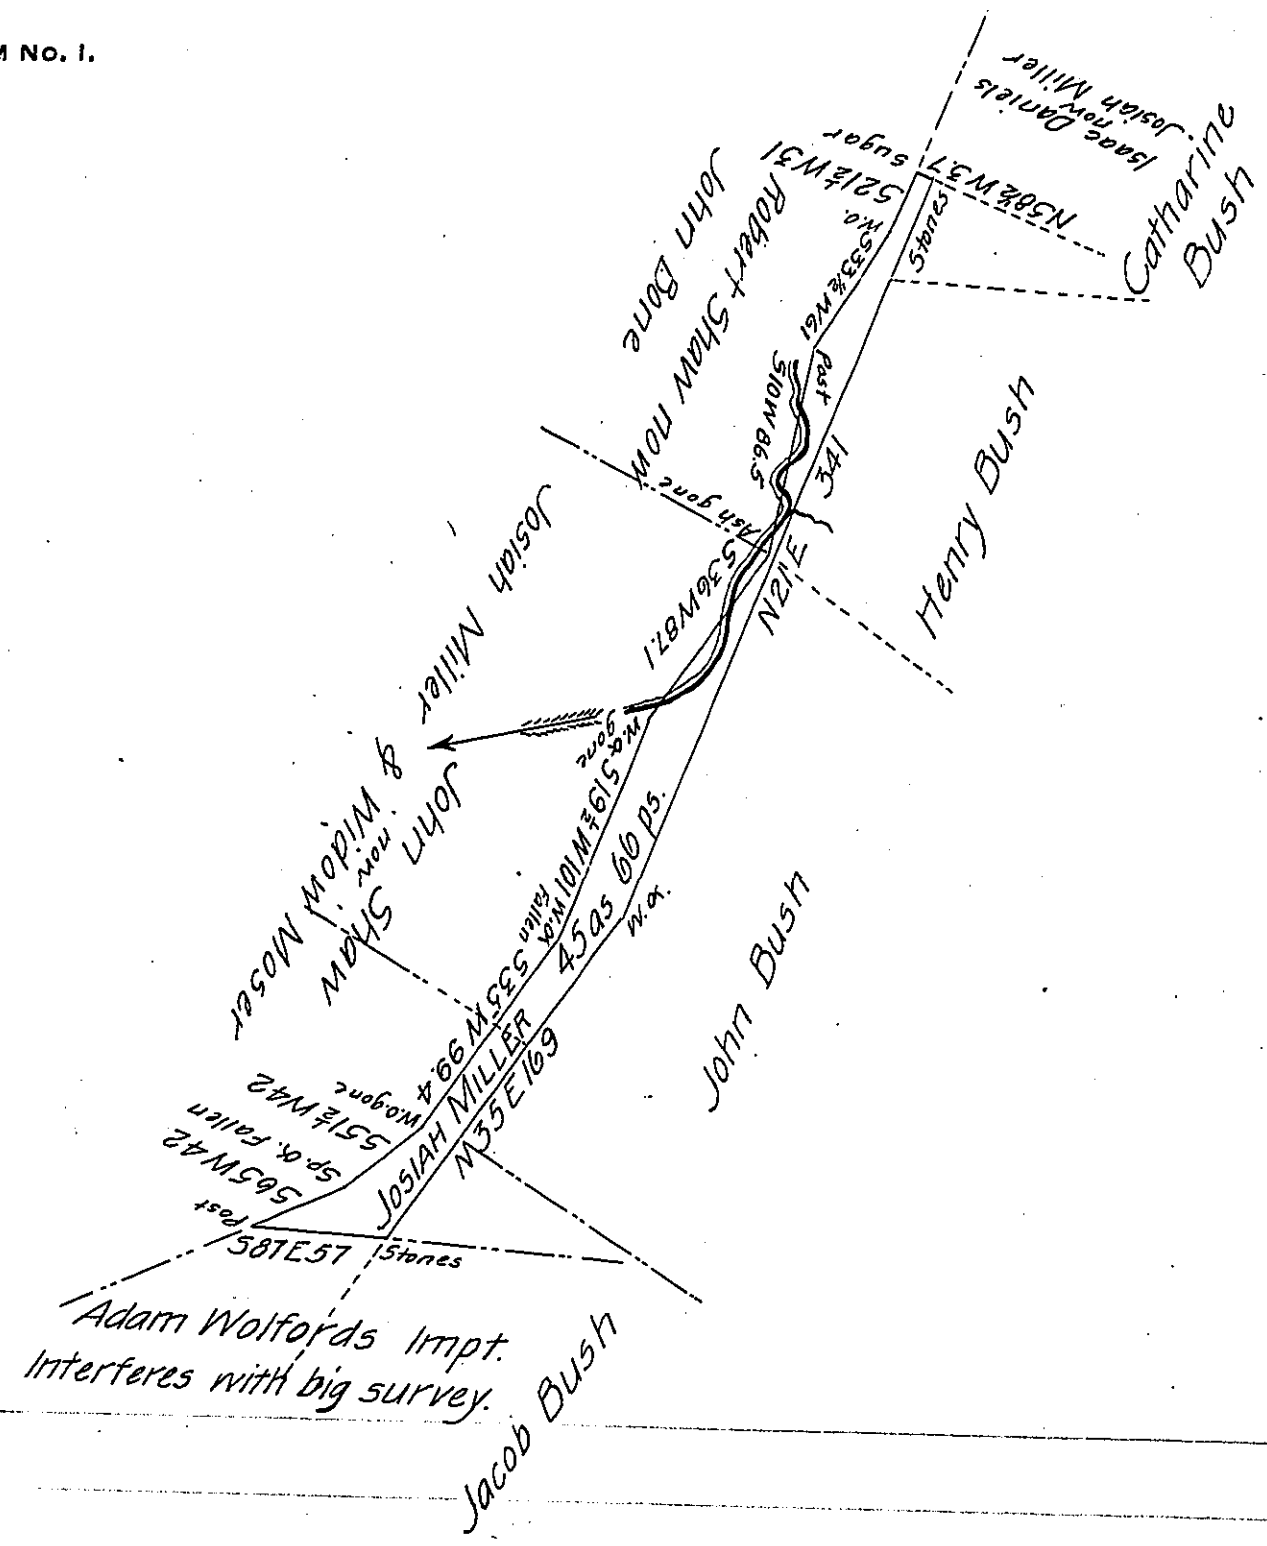

Situate on little Wills creek in Londonderry township Bedford County containing 45 acres 66 perches & allowance of 6 per cent for roads &c Surveyed the 13th of November 1854 in pursuance of a warrant granted to Josiah Miller for 45 as dated 21st of October 1853. Surveyed by Michael Reed Esq. Courses according to the true bearings.

Daniel Sams.
C.S.

To J. Porter Brawley Esq.
Surveyor General

IN TESTIMONY that the above is a copy of the original remaining on file in the Department of Internal Affairs of Pennsylvania, made conformably to an Act of Assembly approved the 16th day of February, 1833, I have hereunto set my Hand and caused the Seal of said Department to be affixed at Harrisburg, this eighth *day of* March *1906.*

Isaac B. Brown
Secretary of Internal Affairs.