FORM No. 1.

221
Not Patd
5-18

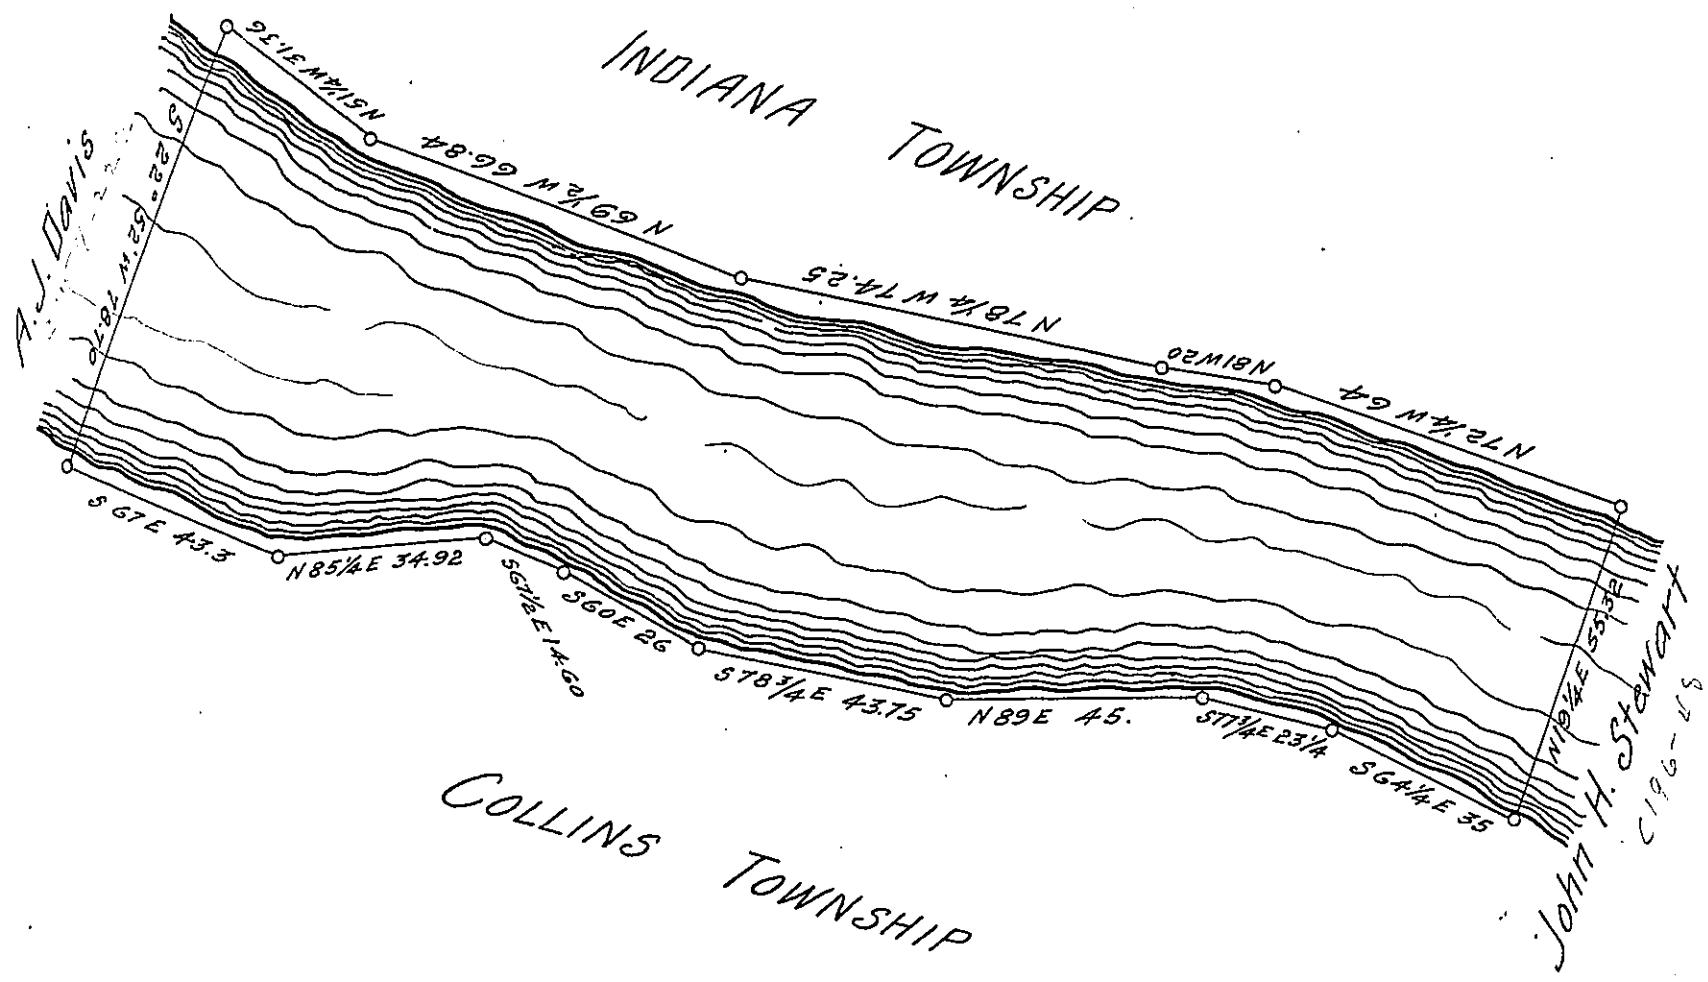

Draught of a ~~Text~~ Survey of One hundred acres of the bed of the Allegheny river, Surveyed upon a Warrant granted to Samuel Davis, (who assigned on the 3d. Feby. 1860, to C.S. Eyster Esq, who transferred his interest to E.B. Sibley, on the 10th. March, 1860) dated the 12th. day of December, A.D. 18~~6~~59 (1859)., Situated between the Townships of Collins & Indiana, County of Allegheny ~~County~~ Pennsylvania. Executed as of the 18th. day of July, 1860.

E. H. Heastings
County Surveyor

To) Wm. M. Keim Esq.
Surveyor General
Harrisburg,
Penna.

	A.	R.	P.
Area =	101.	2.	36½
Offsets	1.	2.	36½
	100 Acres		

IN TESTIMONY that the above is a copy of the original remaining on file in the Department of Internal Affairs of Pennsylvania, made conformably to an Act of Assembly approved the 16th day of February, 1833, I have hereunto set my Hand and caused the Seal of said Department to be affixed at Harrisburg, this eleventh day of June 1906

Secretary of Internal Affairs.