FORM No. I.

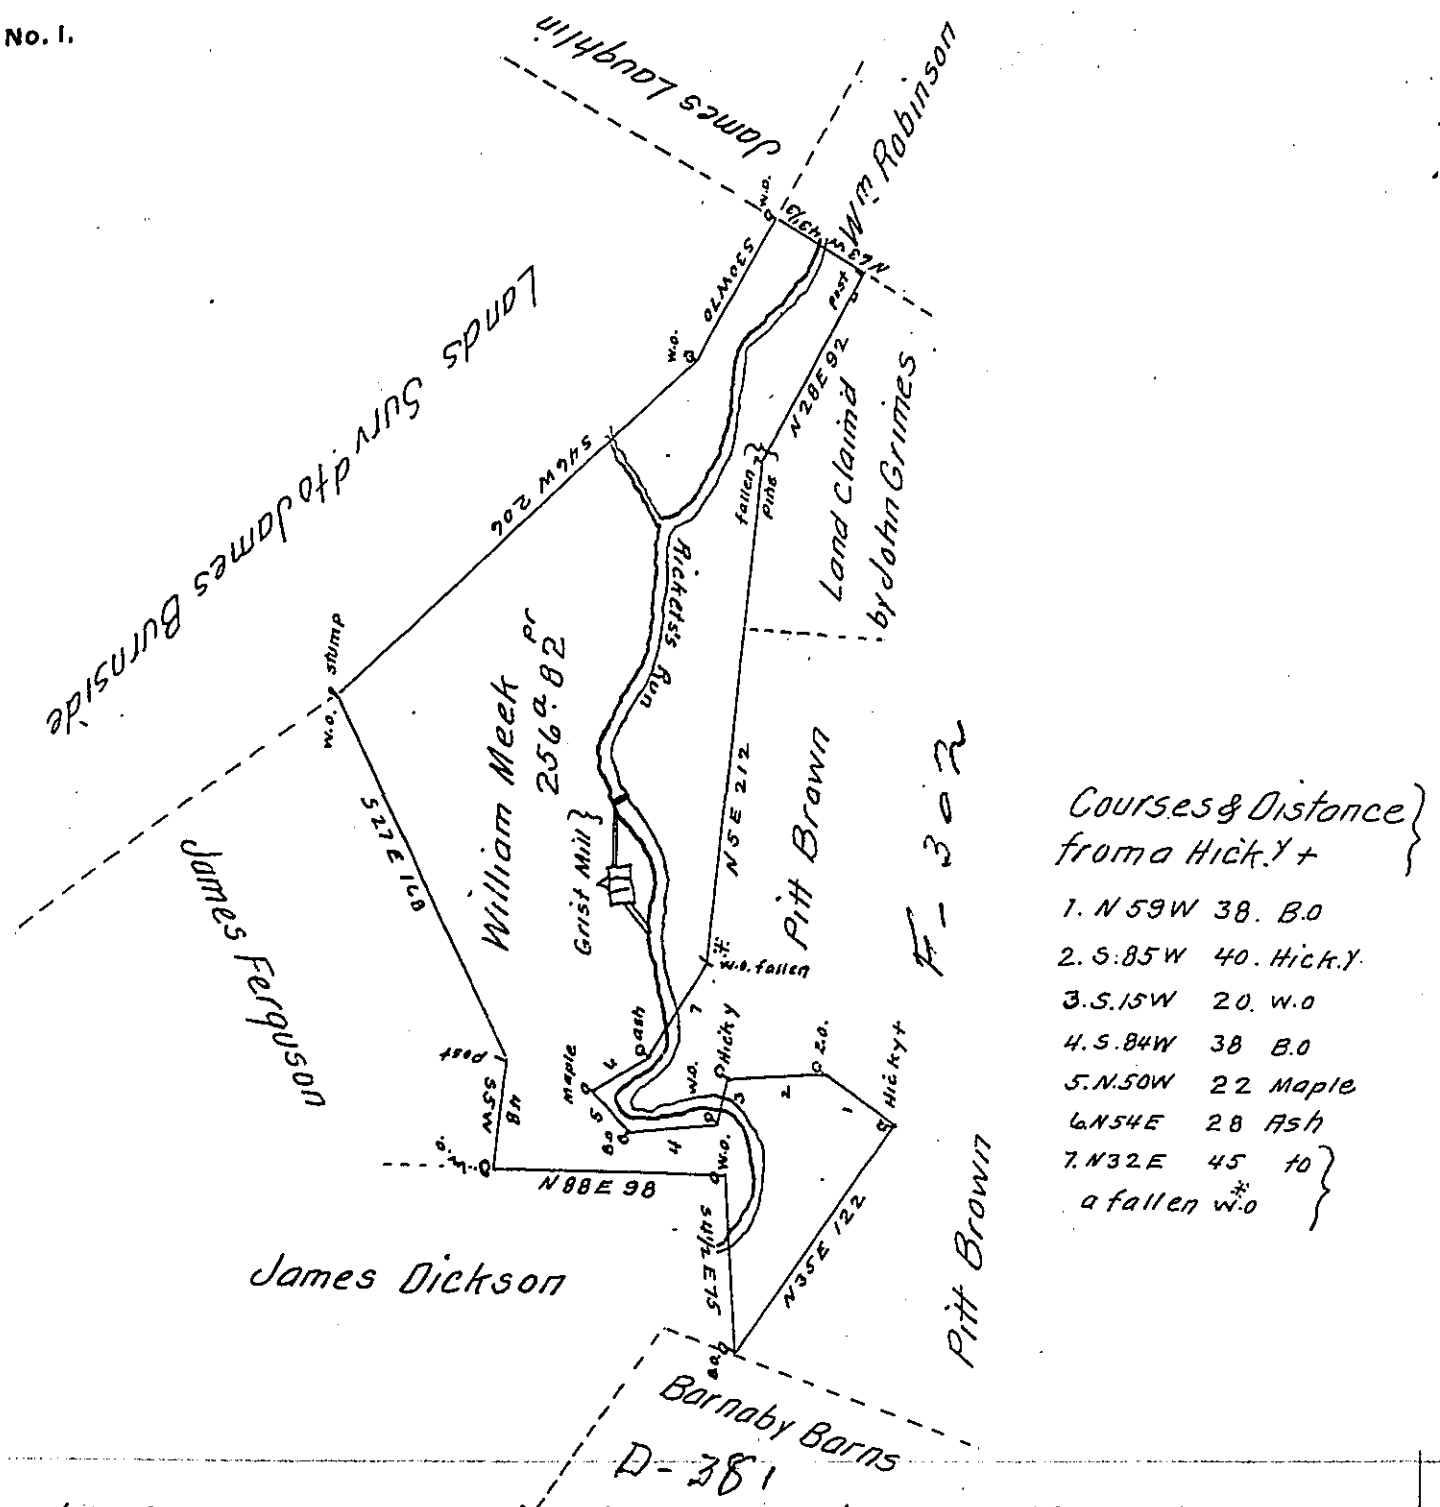

D-381

Draught of a tract of land Situate in Wayne township (formerly Cumberland) now Mifflin County. Appears Surveyd the 2d day of March 1775 by William Maclay late Deputy Surveyor and said to Contain 198 acres and 111 perches and the allowance &c. In pursuance of an application Granted to William Meek dated the 1st day of April 1767. No 3286.

Resurveyd the above tract the 4th day of October 1803 agreeable to it-boundaries, and appears to Contain Two hundred and fifty six Acres and 82 perches and the Allowance of Six pr. Cent for roads &c.

To Samuel Cochran Esquire
Surv.r Gen.l of Pennsylvania

pr. William Harris D. S.

IN TESTIMONY that the above is a copy of the original remaining on file in the Department of Internal Affairs of Pennsylvania, made conformably to an Act of Assembly approved the 16th day of February, 1833, I have hereunto set my Hand and caused the Seal of said Department to be affixed at Harrisburg, this thirteenth *day of* June *1906.*

Secretary of Internal Affairs.