FORM No. I.

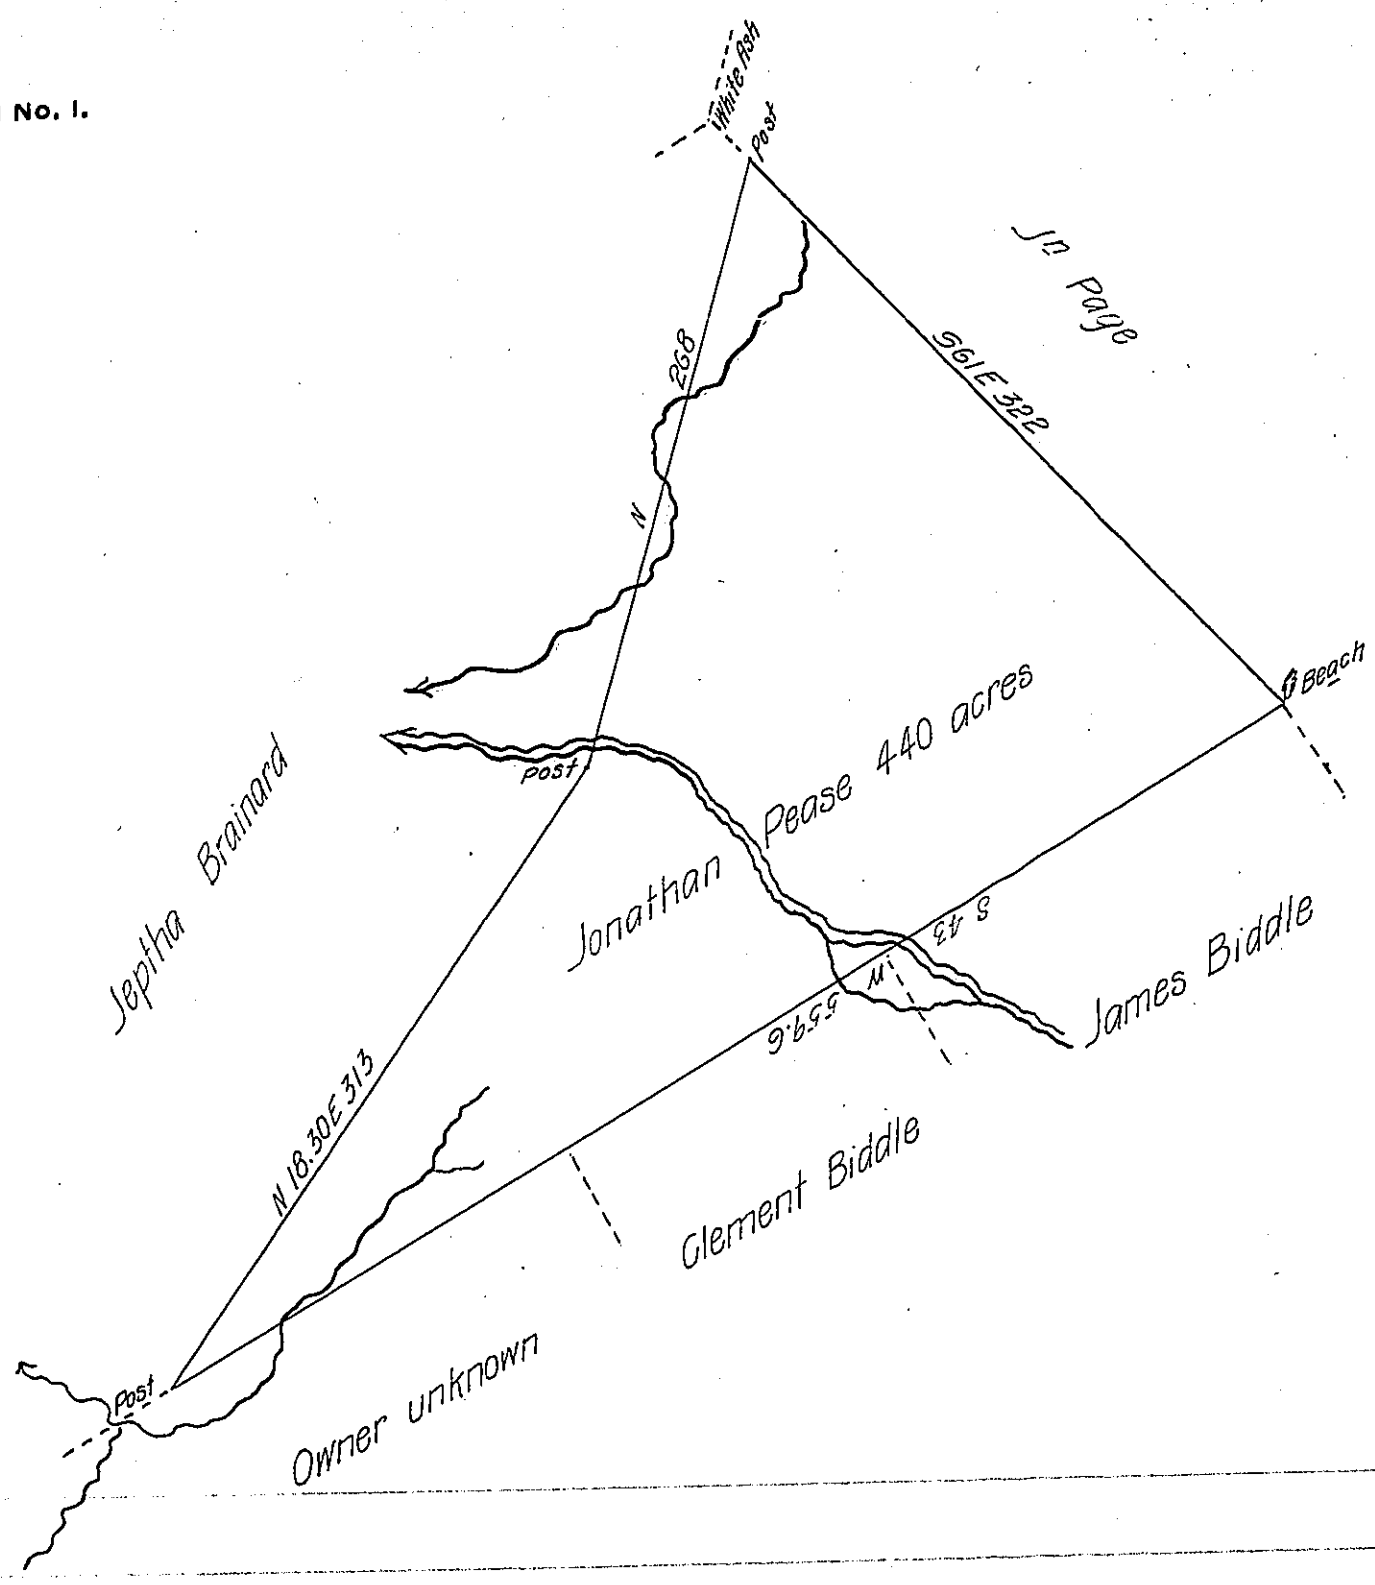

A draught of a tract of land containing four hundred and forty acres and allowance of six per cent for Roads, including an Improvement consisting of a dwelling house the residence of a family and ten or more acres of cleared land (Improvement began the 1st day of May 1807) Situate on Wapasening Creek in the Township of Windham and County of Bradford. Surveyed to Jonathan Pease the 24th day of December 1815 in pursuance of a Warrant dated the 20th day of October 1815

by Jonathan Stevens D.S.

Richd T. Leech Esq

S. Genl

IN TESTIMONY that the above is a copy of the original remaining on file in the Department of Internal Affairs of Pennsylvania, made conformably to an Act of Assembly approved the 16th day of February, 1833, I have hereunto set my Hand and caused the Seal of said Department to be affixed at Harrisburg, this fourteenth *day of* June *1906.*

Secretary of Internal Affairs.