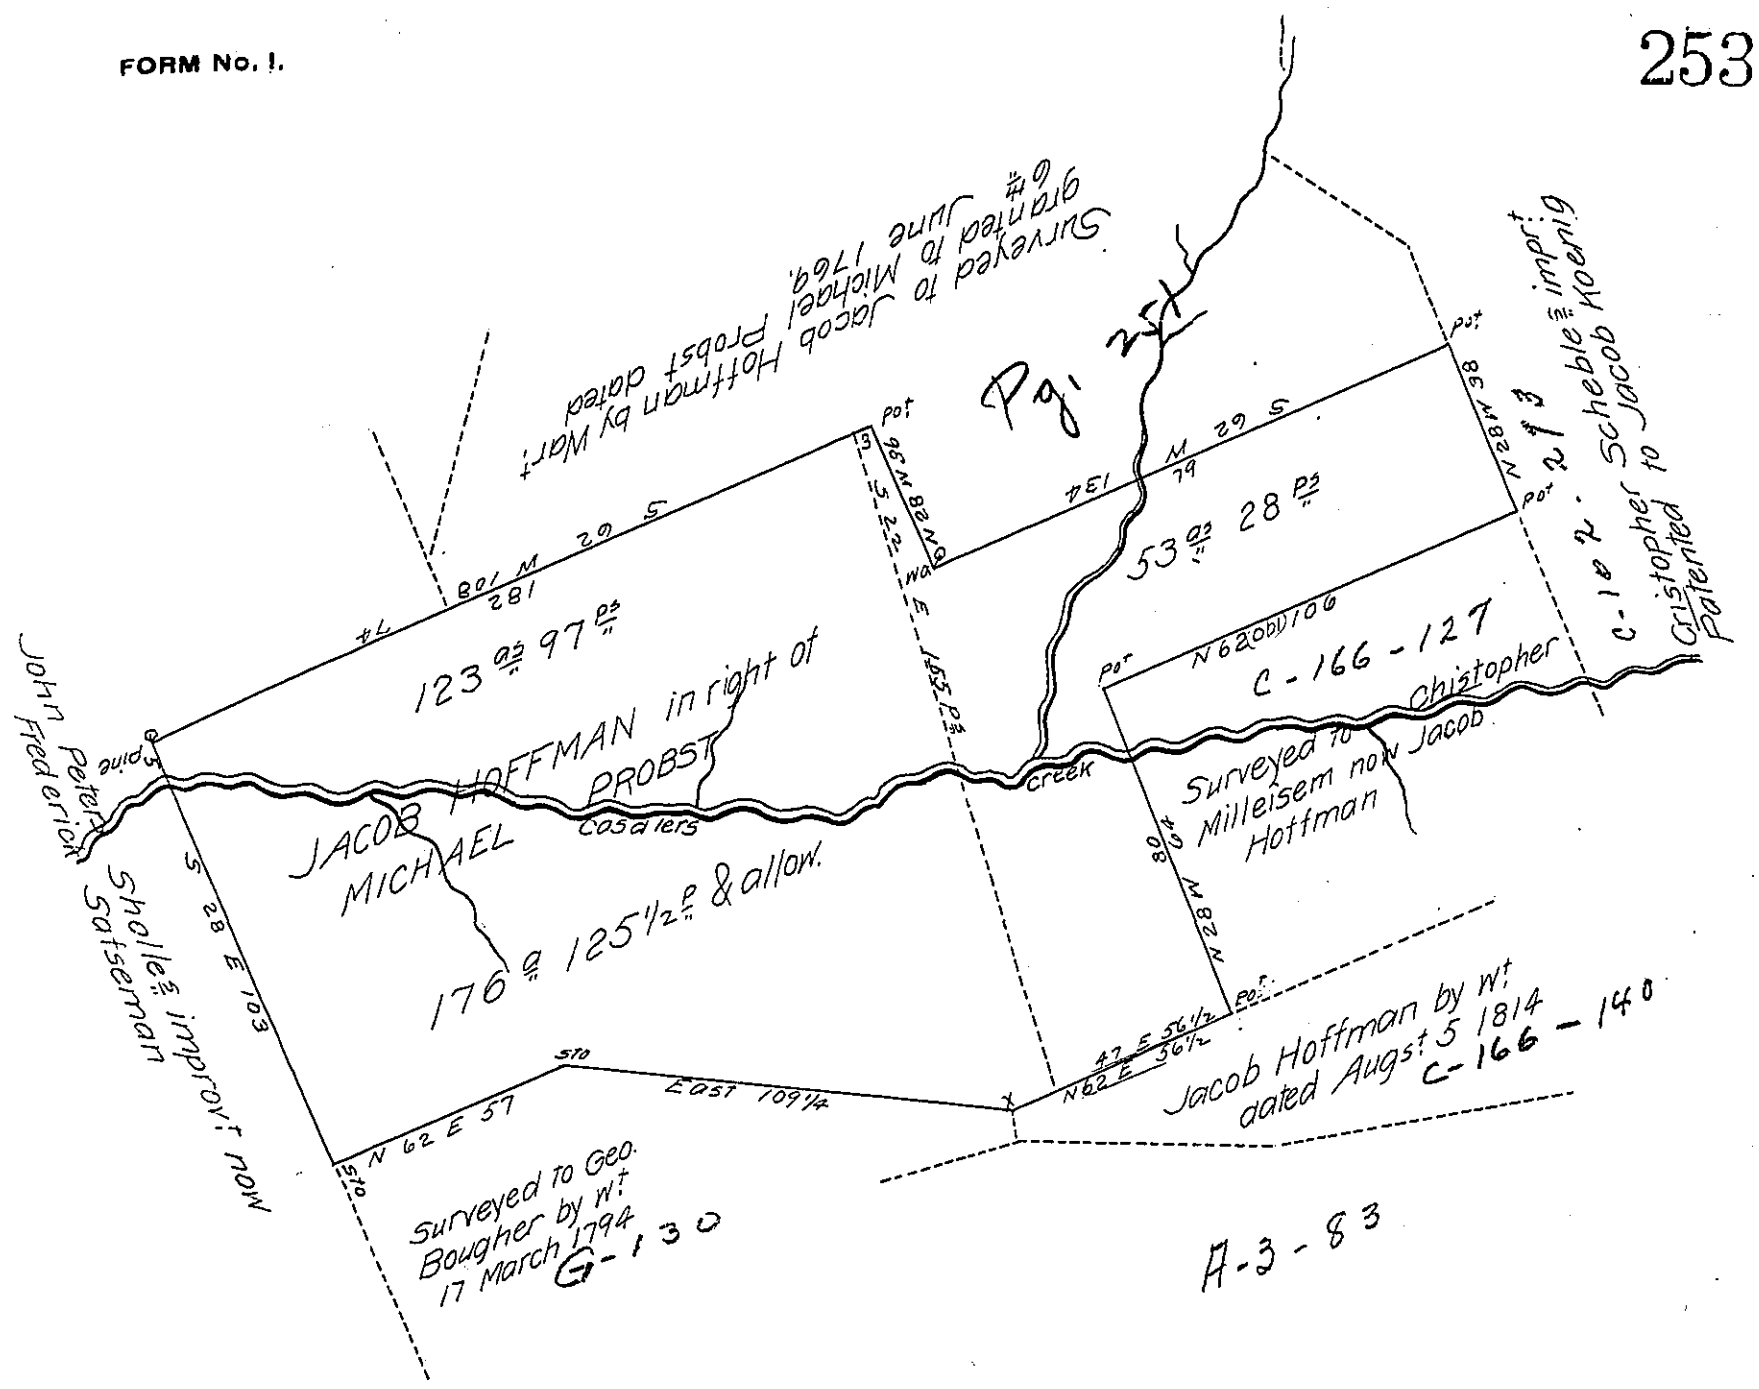

Situated in Brunsweig Township Schuylkill County Containing 176 a 125½ p & allowance of six per Cent for Roads &c surveyed On the 24th of October AD 1821 unto Jacob Hoffman by Virtue of a Warrant Granted to Michael Probst dated the 19th of November AD 1766

To Samuel Cochran Esq By Jn Dreher D.S.

Surveyor Genl of Penna

Improvement - 2 houses, two Barns, some others buildings meadows & clear land Commenced about 50 years ago.

Jn Dreher D.S.

176 125
53 28
123 . 97

IN TESTIMONY that the above is a copy of the original remaining on file in the Department of Internal Affairs of Pennsylvania, made conformably to an Act of Assembly approved the 16th day of February, 1833, I have hereunto set my Hand and caused the Seal of said Department to be affixed at Harrisburg, this twelfth *day of* July *1906*

Isaac B. Brown
Secretary of Internal Affairs.