FORM No. 1.

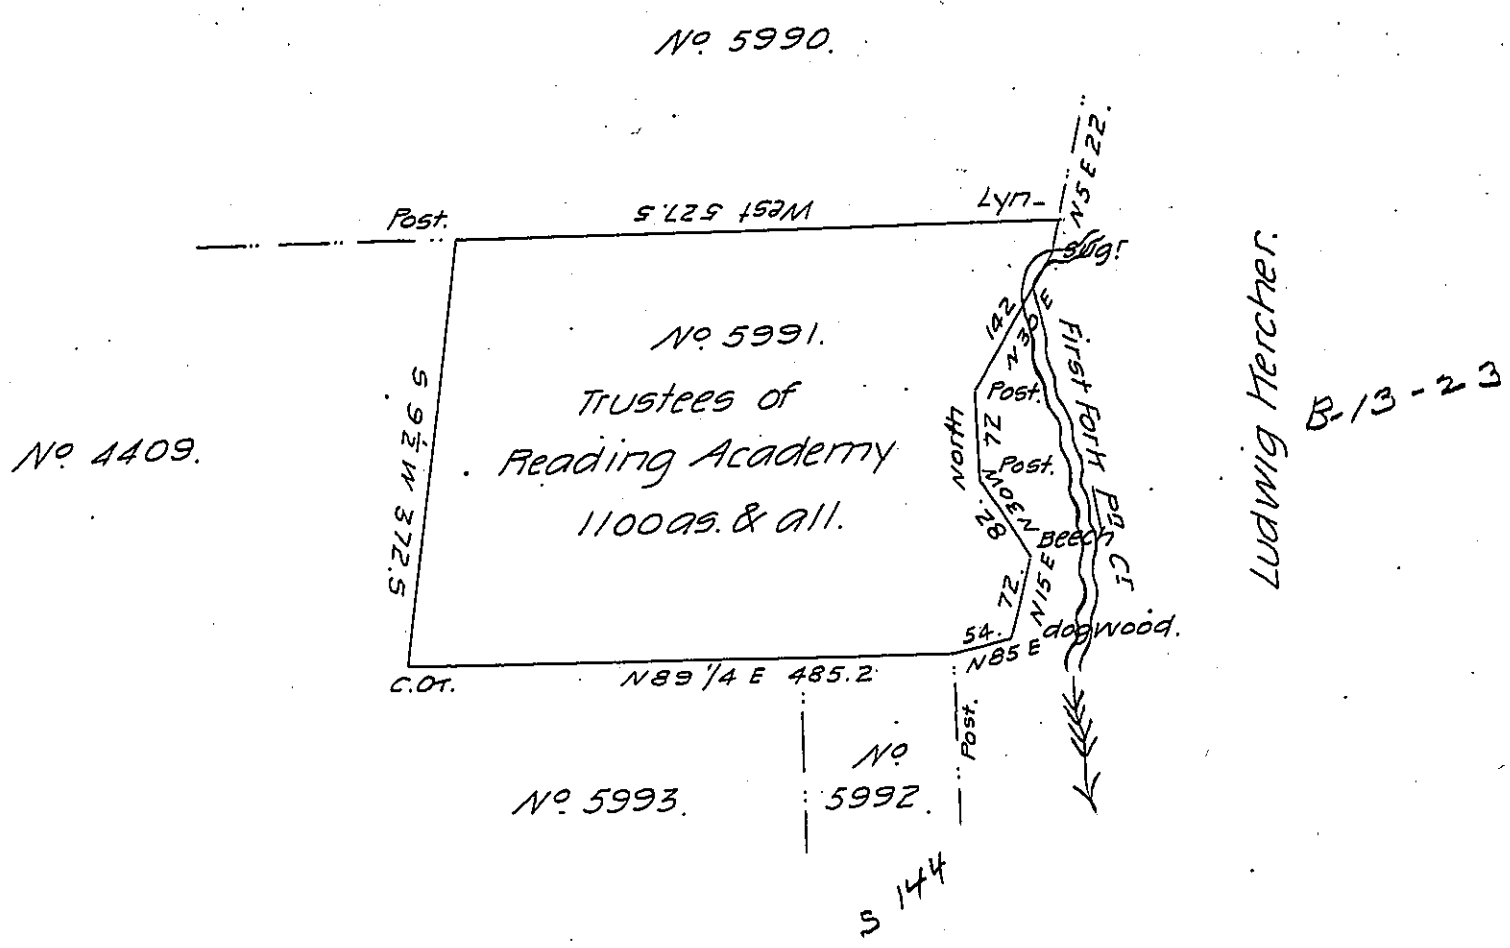


Draught of a tract of land situate on the waters of Pine creek about three miles above the first forh in Miffen Township Lycoming County Survey'd on the 19th of Septr. 1814 for the Trustees of the Reading Academy, in pursuance of their warrant No. 5991 dated the 5th day of Septr. 1805 Containing Eleven hundred acres and allowance of Six Pr. Ct. - Late Purchase.

Wm. Wilson D.S.

To Richd. T. Leech Esqr.
Surveyor General.

*IN TESTIMONY that the above is a copy of the original remaining on file in the Department of Internal Affairs of Pennsylvania, made conformably to an Act of Assembly approved the 16th day of February, 1833, I have hereunto set my Hand and caused the Seal of said Department to be affixed at Harrisburg, this* thirty-first *day of* July *1906.*

Isaac B. Brown
*Secretary of Internal Affairs.*