FORM No. I.

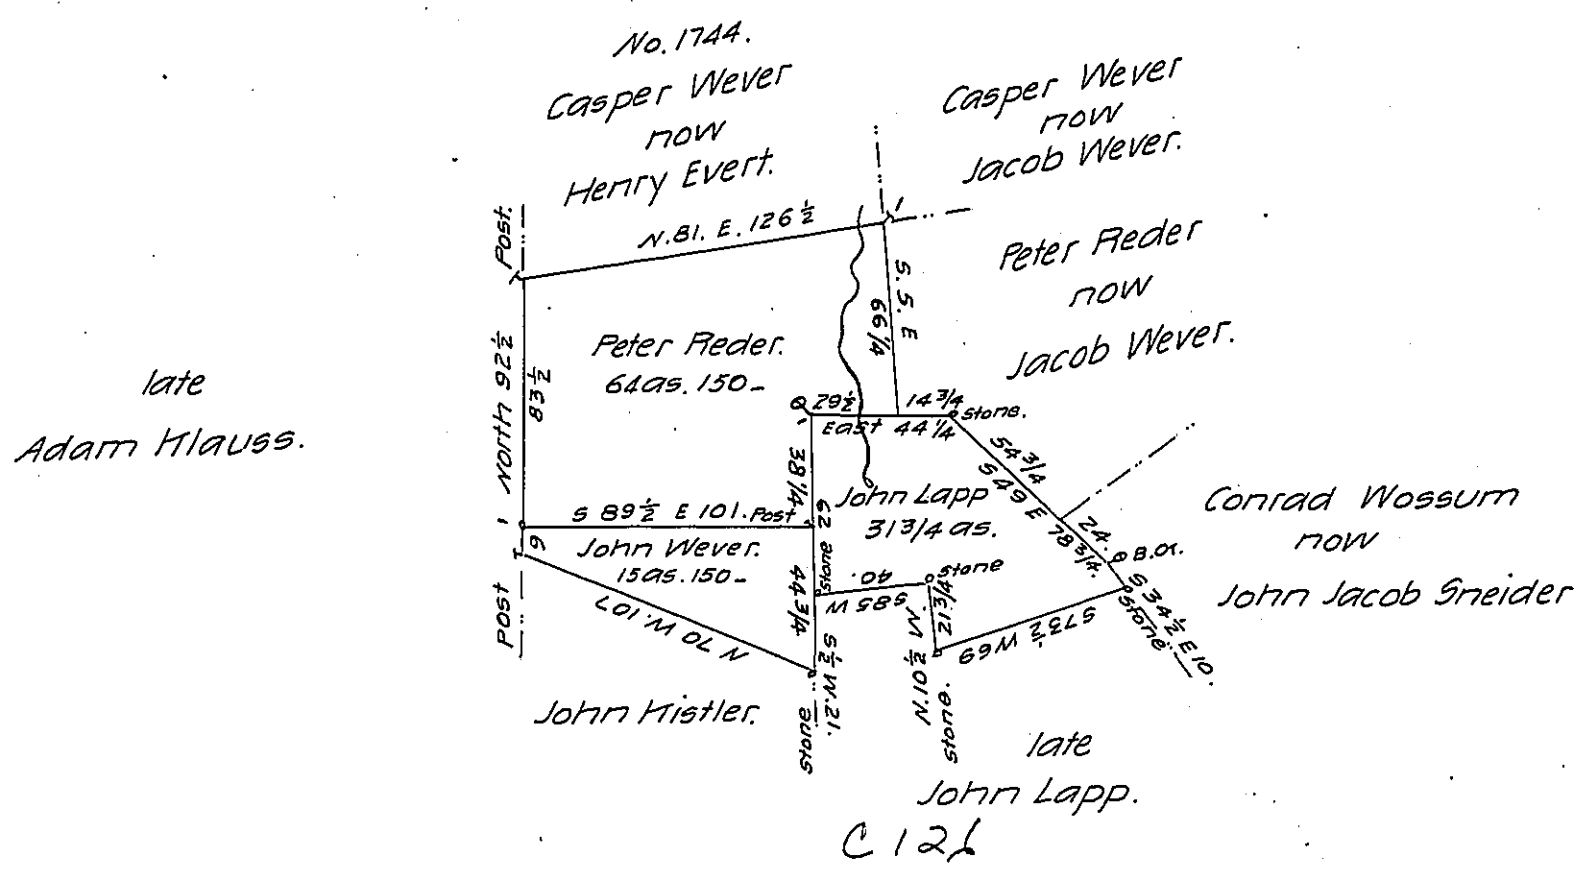

A Draft of three tracts of Land Situate in Heidelberg town-
ship Lehigh County, belonging to Henry Evert, part of the folowing
Surveys

15 as.	150 p.	one whole tract Surveyed to John Wever by warrant 2th Nove 1791.
64	150	part of 98 a. 150 - Survd. to Peter Reder by warrant dated 22th Feb. 1743
31.	120.	part of 123 - 120 Survd. to John Lapp by warrant dated 4 Febr. 1752
112.	100	

Geo. S. Eisenhart D.S.

IN TESTIMONY that the above is a copy of the original remaining on file in the Department of Internal Affairs of Pennsylvania, made conformably to an Act of Assembly approved the 16th day of February, 1833, I have hereunto set my Hand and caused the Seal of said Department to be affixed at Harrisburg, this thirty-first *day of* July *1906.*

Isaac B. Brown

Secretary of Internal Affairs.