FORM No. I.

Page - 75

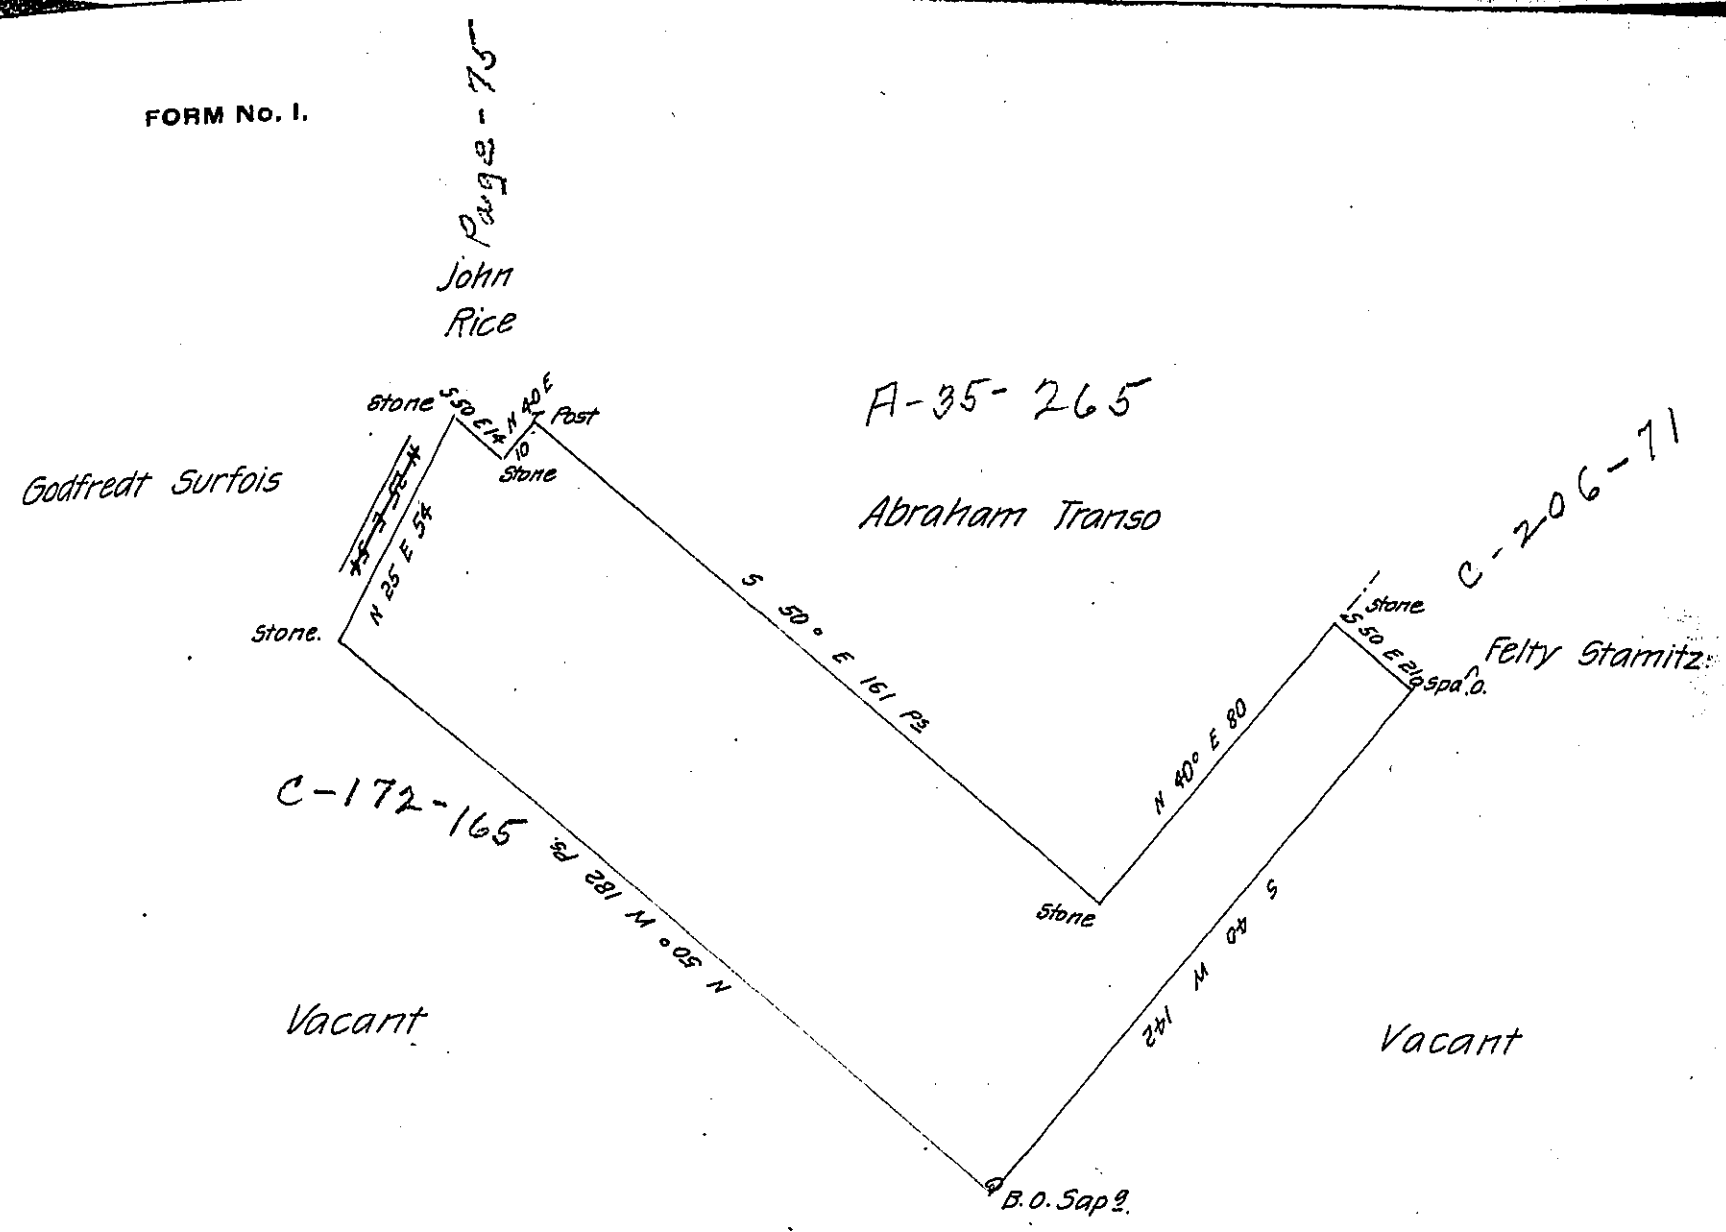

By Virtue of a Warrant dated the 21st day of February 1750. Survey'd the 27th day of August 1751 unto Francis Rhoades & Peter Bover, alias Boger, the above described Tract of Land situate on Lehigh Hills in Salisbury Township Northampton County Containing Seventy eight Acres of Land & 93 Ps. with Allowance of Six P. Ct.

Edwd Scull—

IN TESTIMONY that the above is a copy of the original remaining on file in the Department of Internal Affairs of Pennsylvania, made conformably to an Act of Assembly approved the 16th day of February, 1833, I have hereunto set my Hand and caused the Seal of said Department to be affixed at Harrisburg, this fifteenth *day of* August *1906*

Isaac B. Brown

Secretary of Internal Affairs.