FORM No. I.

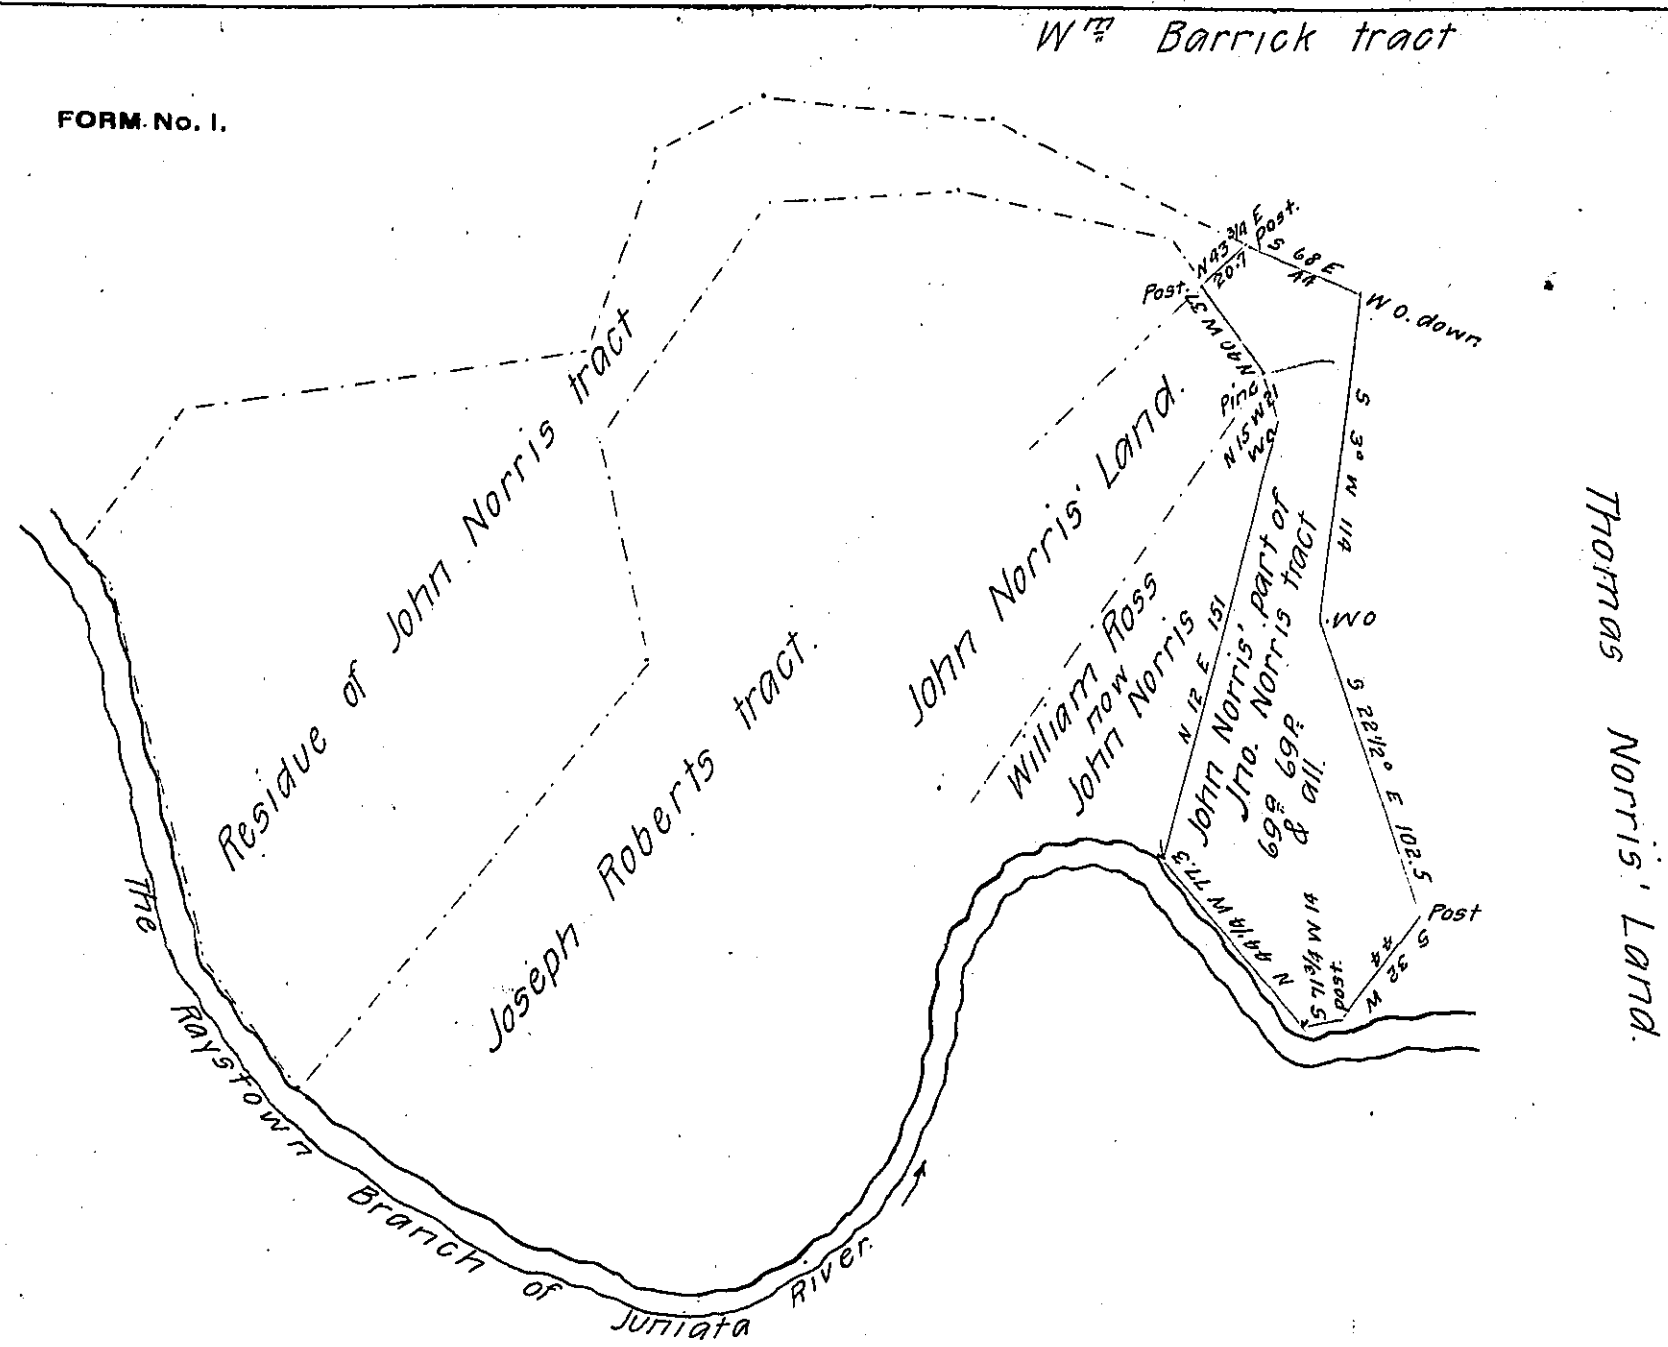

A draft of a tract of land situated in Penn township, Huntingdon County, Penna, containing sixty-nine acres, sixty-nine perches and allowance of six per cent for roads. &c.

Surveyed for John Norris the 29th day of June, 1874, being a part of a larger tract of 320 acres, 137 perches and allowance, originally surveyed in pursuance of a warrant granted to John Norris dated the 21st day of December, 1795.

Henry Wilson. C.S.

Robert B. Beath. Esqr. — By J. S. Africa

Surveyor General.

IN TESTIMONY that the above is a copy of the original remaining on file in the Department of Internal Affairs of Pennsylvania, made conformably to an Act of Assembly approved the 16th day of February, 1833, I have hereunto set my Hand and caused the Seal of said Department to be affixed at Harrisburg, this thirty-first *day of* August *1906*

Secretary of Internal Affairs.