FORM No. 1.

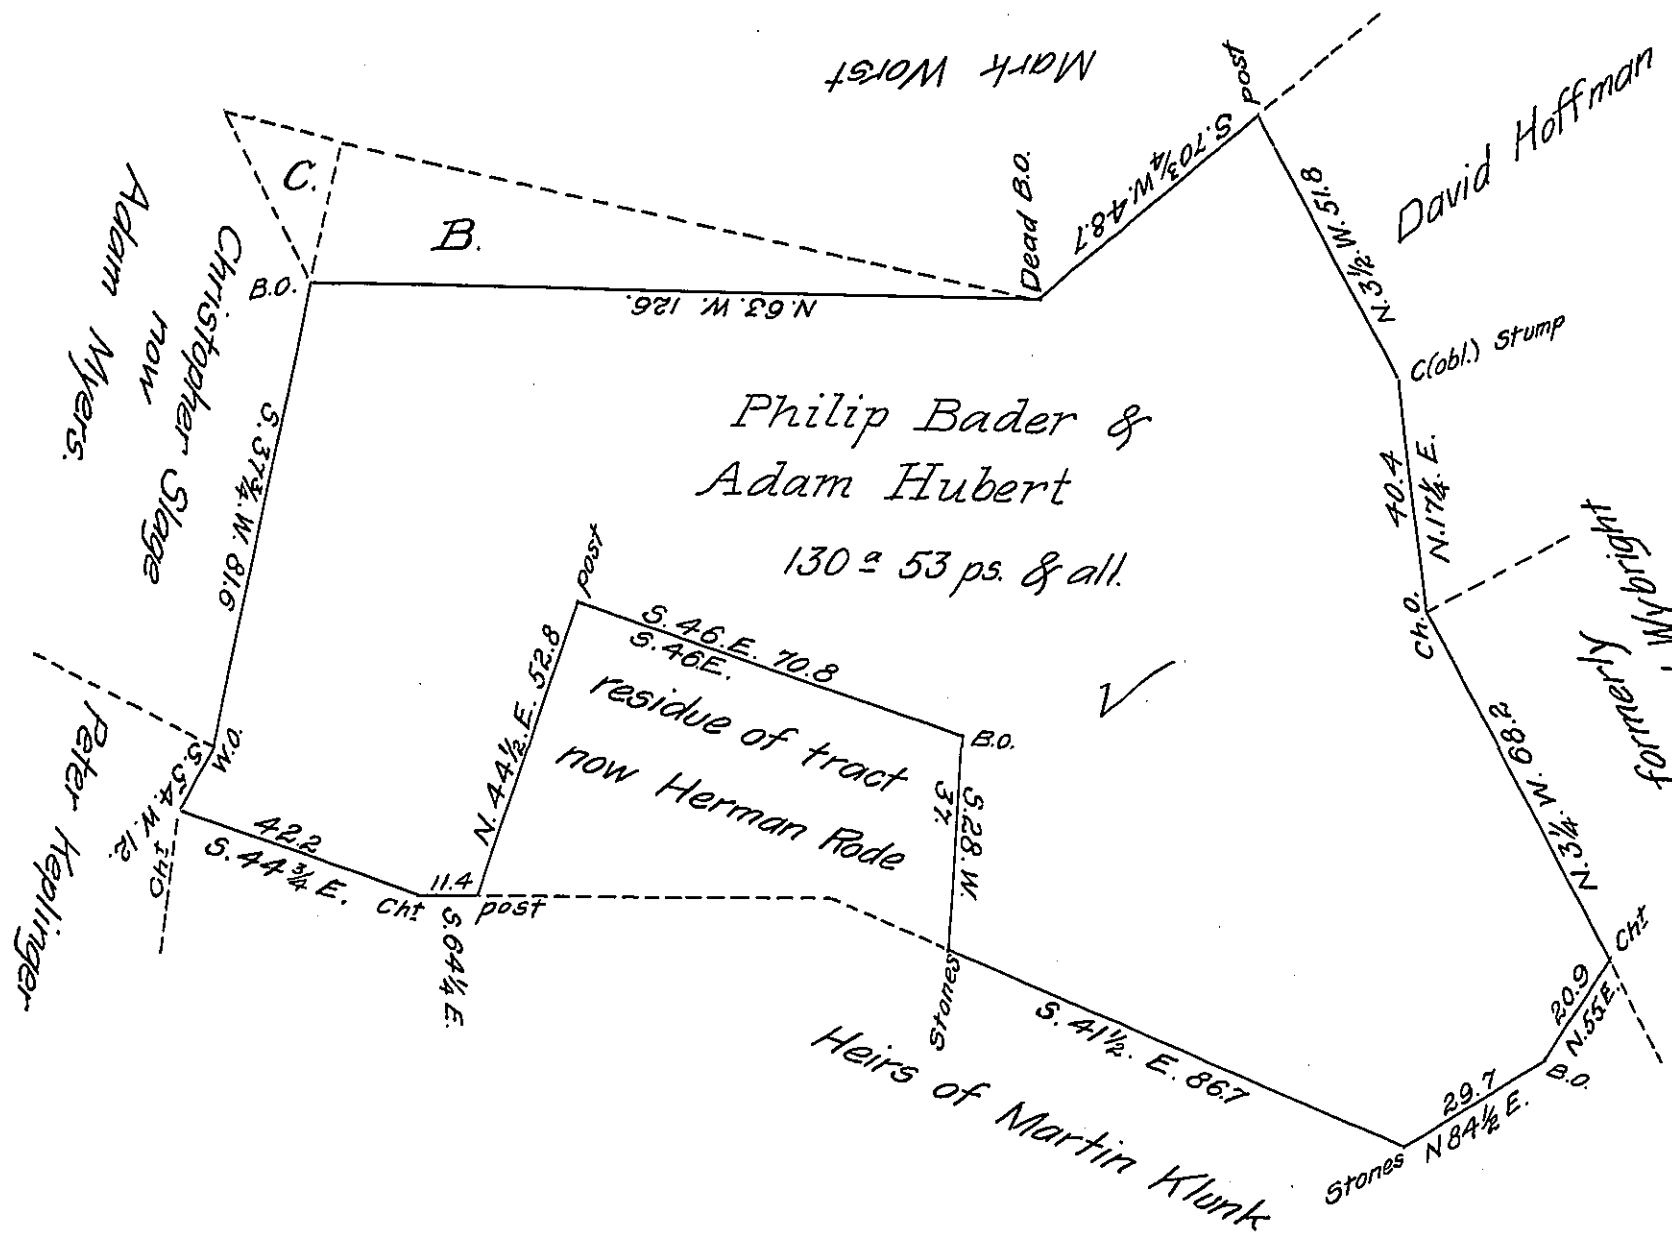

Situate in the Pigeon Hills in Berwick Township Adams County being part of a larger tract Surveyed 14th April 1774 by Archd McClean D.S. for Philip Bader in right of himself & Adam Hubert warrant Dated June 10th 1762 and said to contain 156a & all. which Survey included the piece marked B which been Surveyed some years before I think both by ~~Arthur~~ McCullouch & Lukens but said to be not returned and probably not known to Mr McClean when he included it in his survey both it and the triangle C belong now to Bernard Allewalt the assignee of Philip Bader the above resurveyed & Divided from the residue June 23rd 1809.

By Saml Sloan D.S.

To Andrew Porter Esqr
Surveyor General.

IN TESTIMONY that the above is a copy of the original remaining on file in the Department of Internal Affairs of Pennsylvania, made comformably to an Act of Assembly approved the 16th day of February 1833, I have hereunto set my hand and caused the Seal of said Department to be affixed at Harrisburg, this fourth *day of* January *1907.*

Isaac B. Brown

Secretary of Internal Affairs.