FORM No. I.

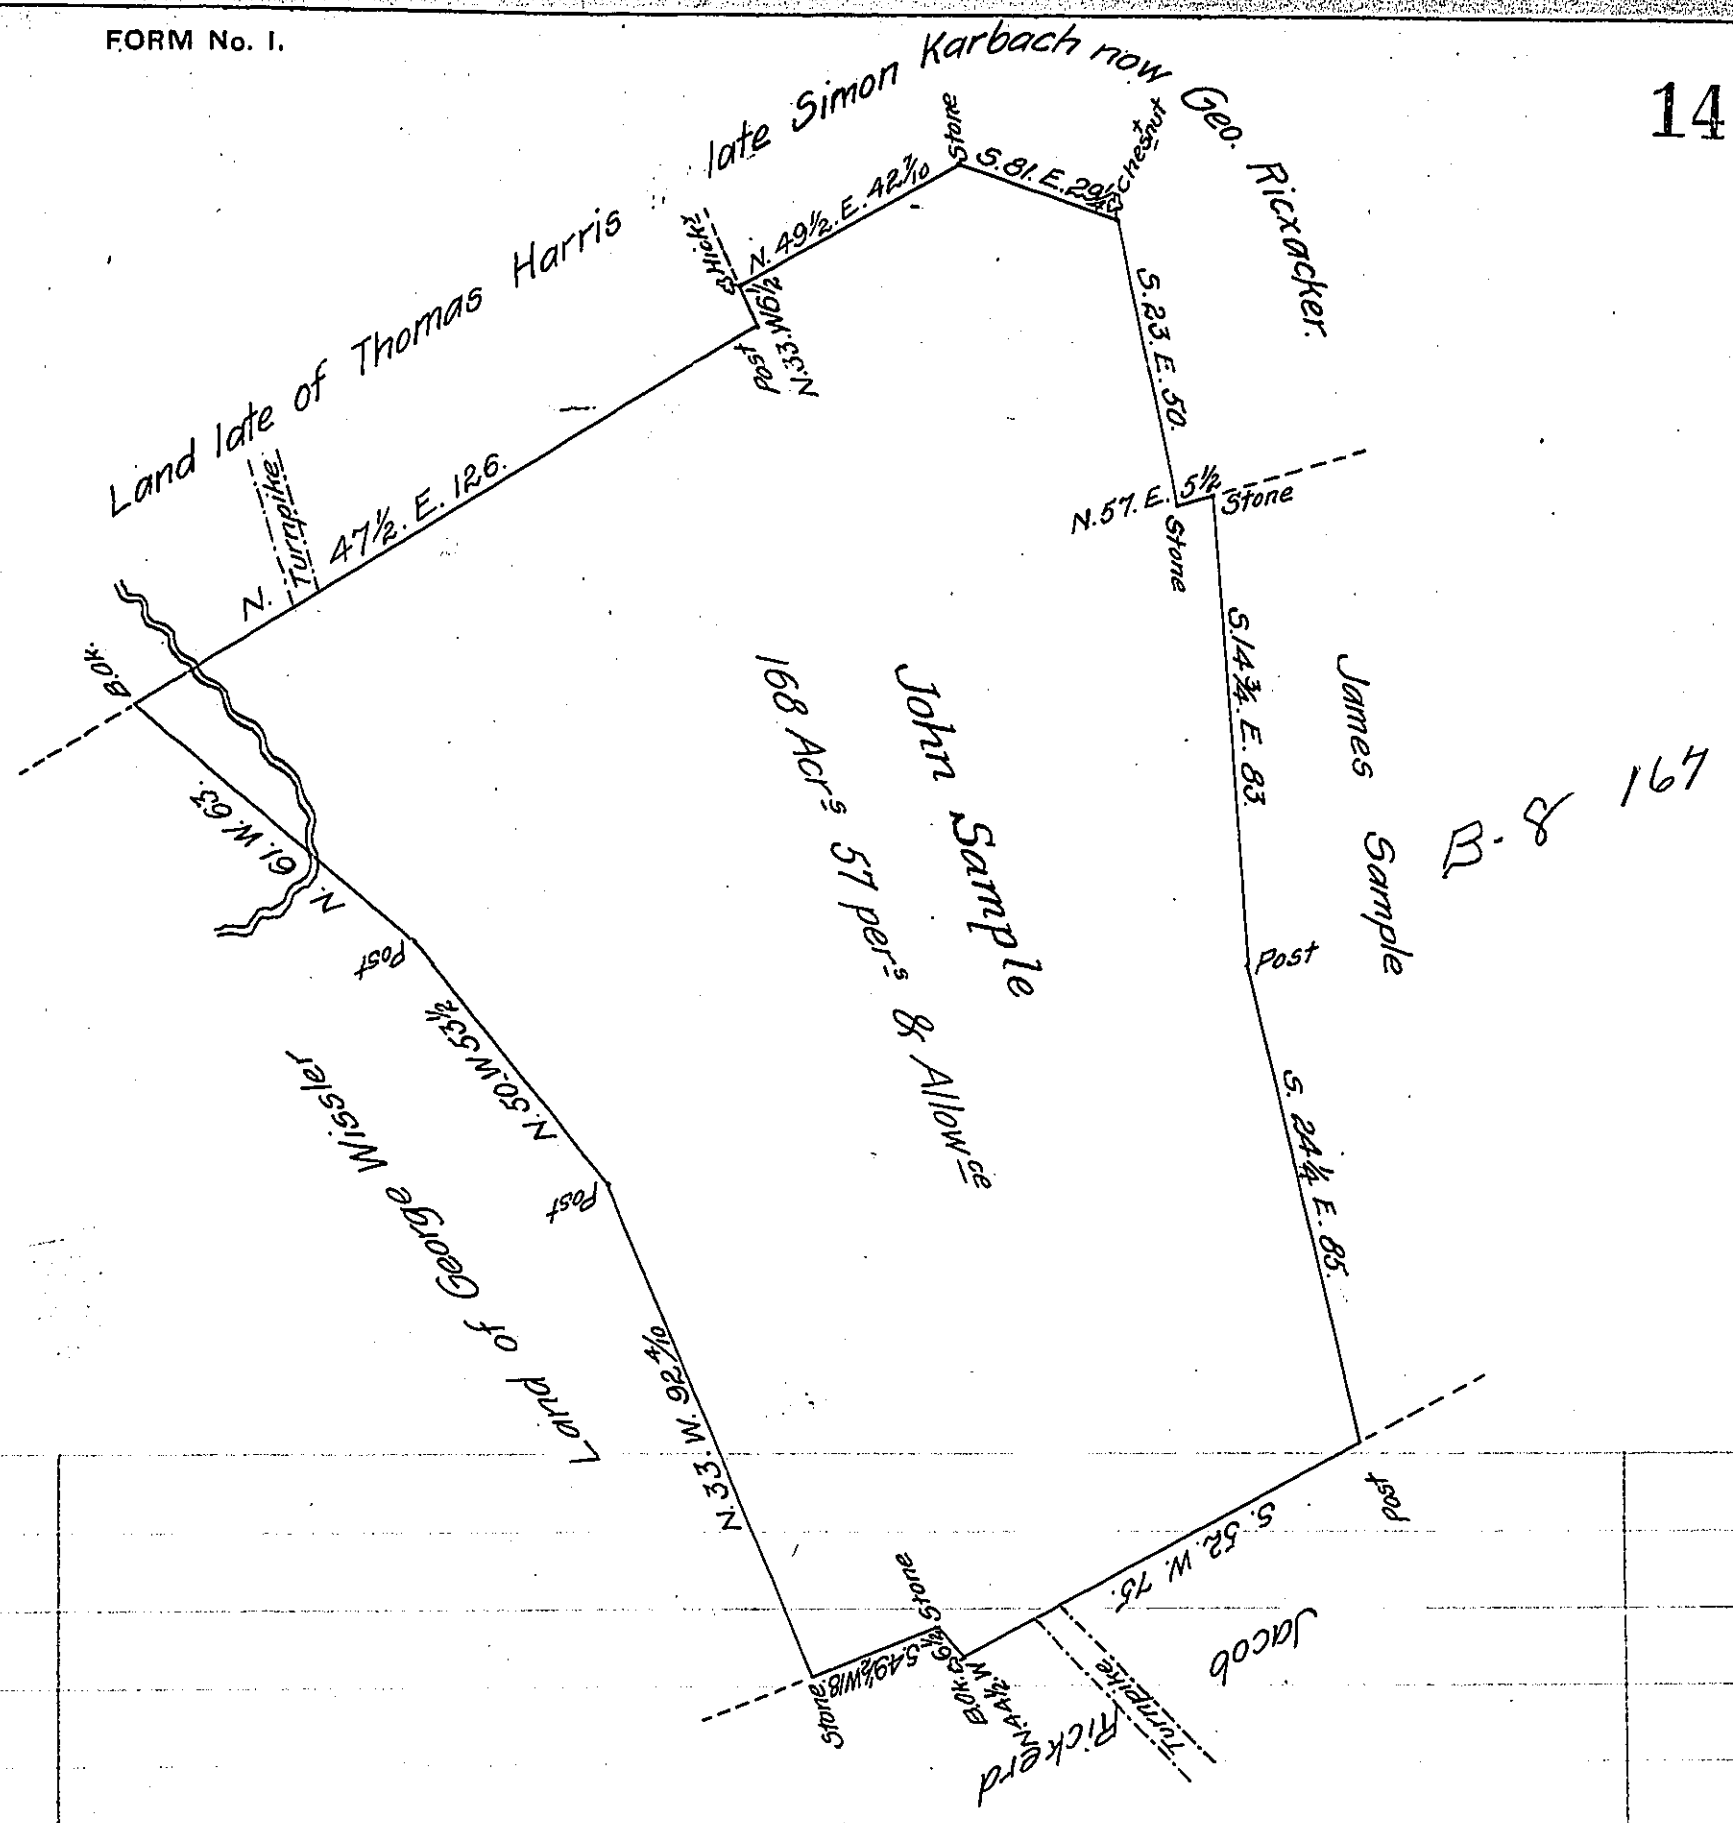

A Draught of one Hundred Sixty Eight Acres 57 perches of Land & Allowce of Six prct Ct Situate in Donegal Township in the County of Lancaster Surveyed in Persuance of a Warrant dated the 10th day of January Anno Domini 1744. Granted to John Sample Surveyed for — Negely August 25th Ao Do 1809. by John Thome authorized by me

Jacob Hibshman D.S.

To Andrew Porter Esqr
Surveyor Genl of Pennsylva

IN TESTIMONY that the above is a copy of the original remaining on file in the Department of Internal Affairs of Pennsylvania, made conformably to an Act of Assembly approved the 16th day of February, 1833, I have hereunto set my Hand and caused the Seal of said Department to be affixed at Harrisburg,

this tenth *day of* December *1906.*

Isaac B. Brown

Secretary of Internal Affairs