FORM No. 1.

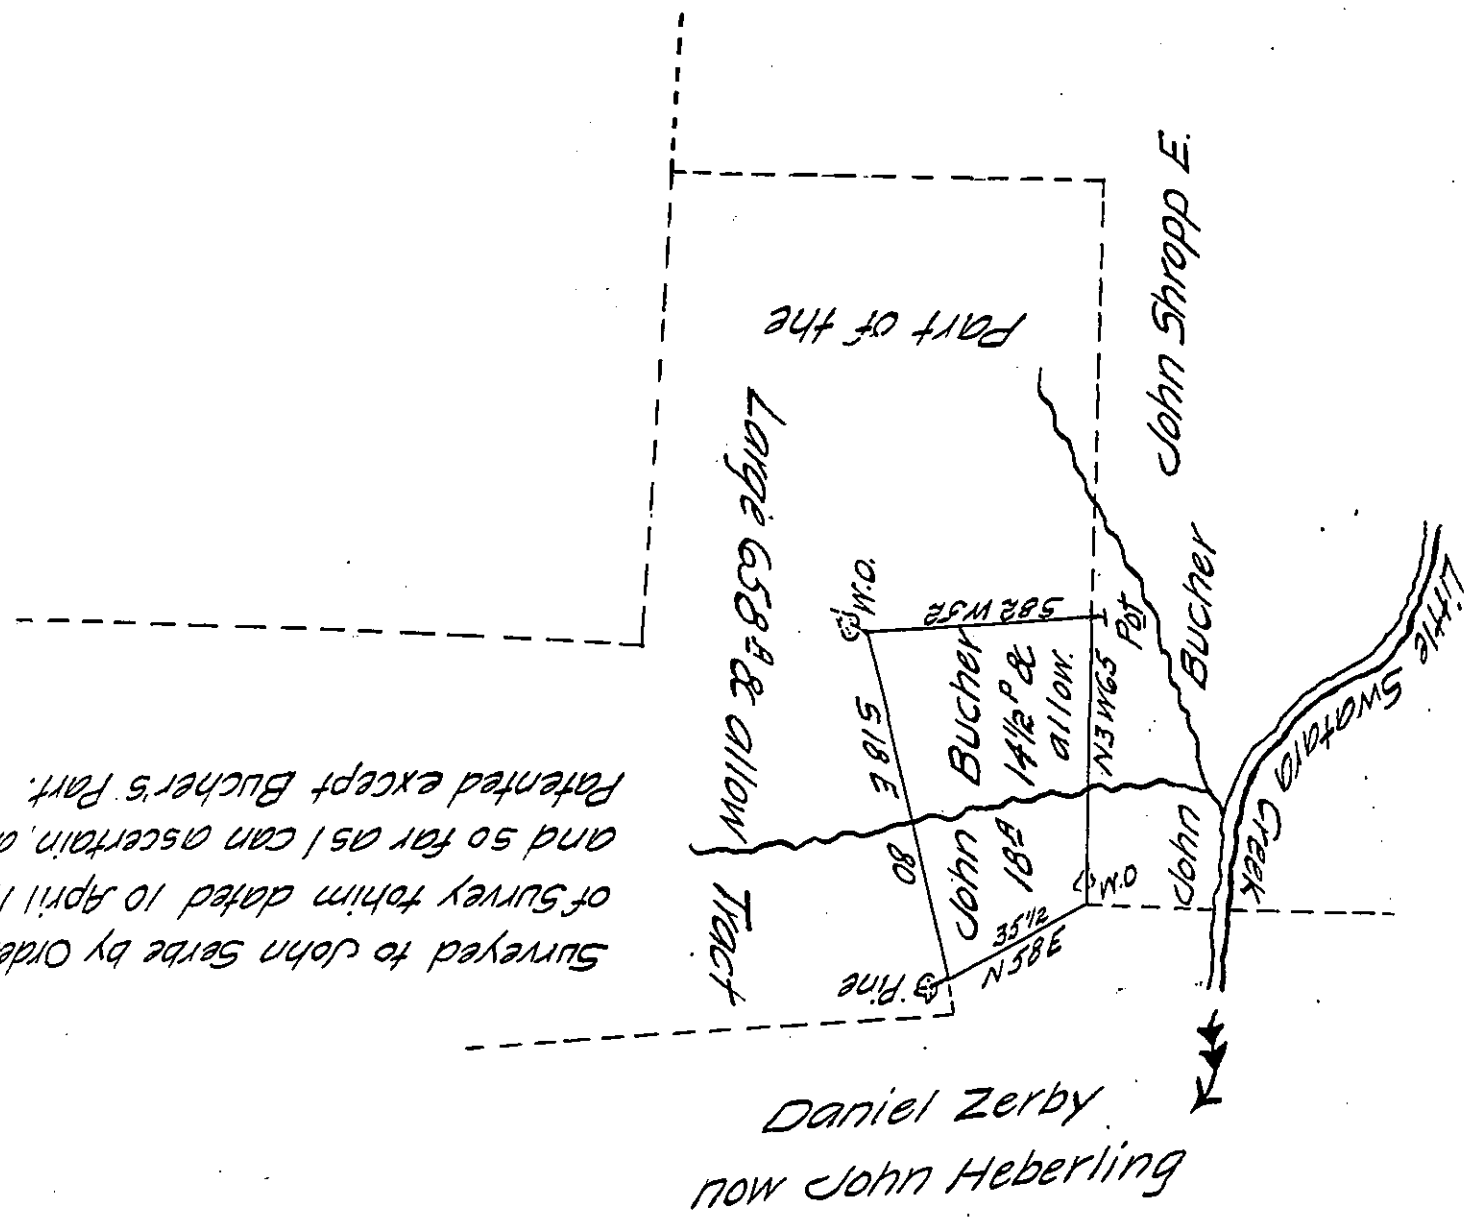

Situate in Pinegrove Township Schuylkill County Containing 18A 14½P & allowance of six per Cent for Roads &c. It being the remaining part of the same larger Tract of 658A & allowance. Which was Originally surveyed to John Serbe by Virtue of an Order of survey to him dated the 10th day of April A.D. 1754. surveyed for John Bucher April the 17th A.D. 1822. By

Jo Dreher D.S.

To Samuel Cochran Esq:
Surveyor Genl of Pennya

The improvements on the above Tract, are a good house, some meadows & clear land begun about 20 years ago.

Jo Dreher D.S.

IN TESTIMONY that the above is a copy of the original remaining on file in the Department of Internal Affairs of Pennsylvania, made comformably to an Act of Assembly approved the 16th day of February 1833, I have hereunto set my hand and caused the Seal of said Department to be affixed at Harrisburg, this seventh *day of* January *1907.*

Isaac B. Penny

Secretary of Internal Affairs.