FORM No 1.

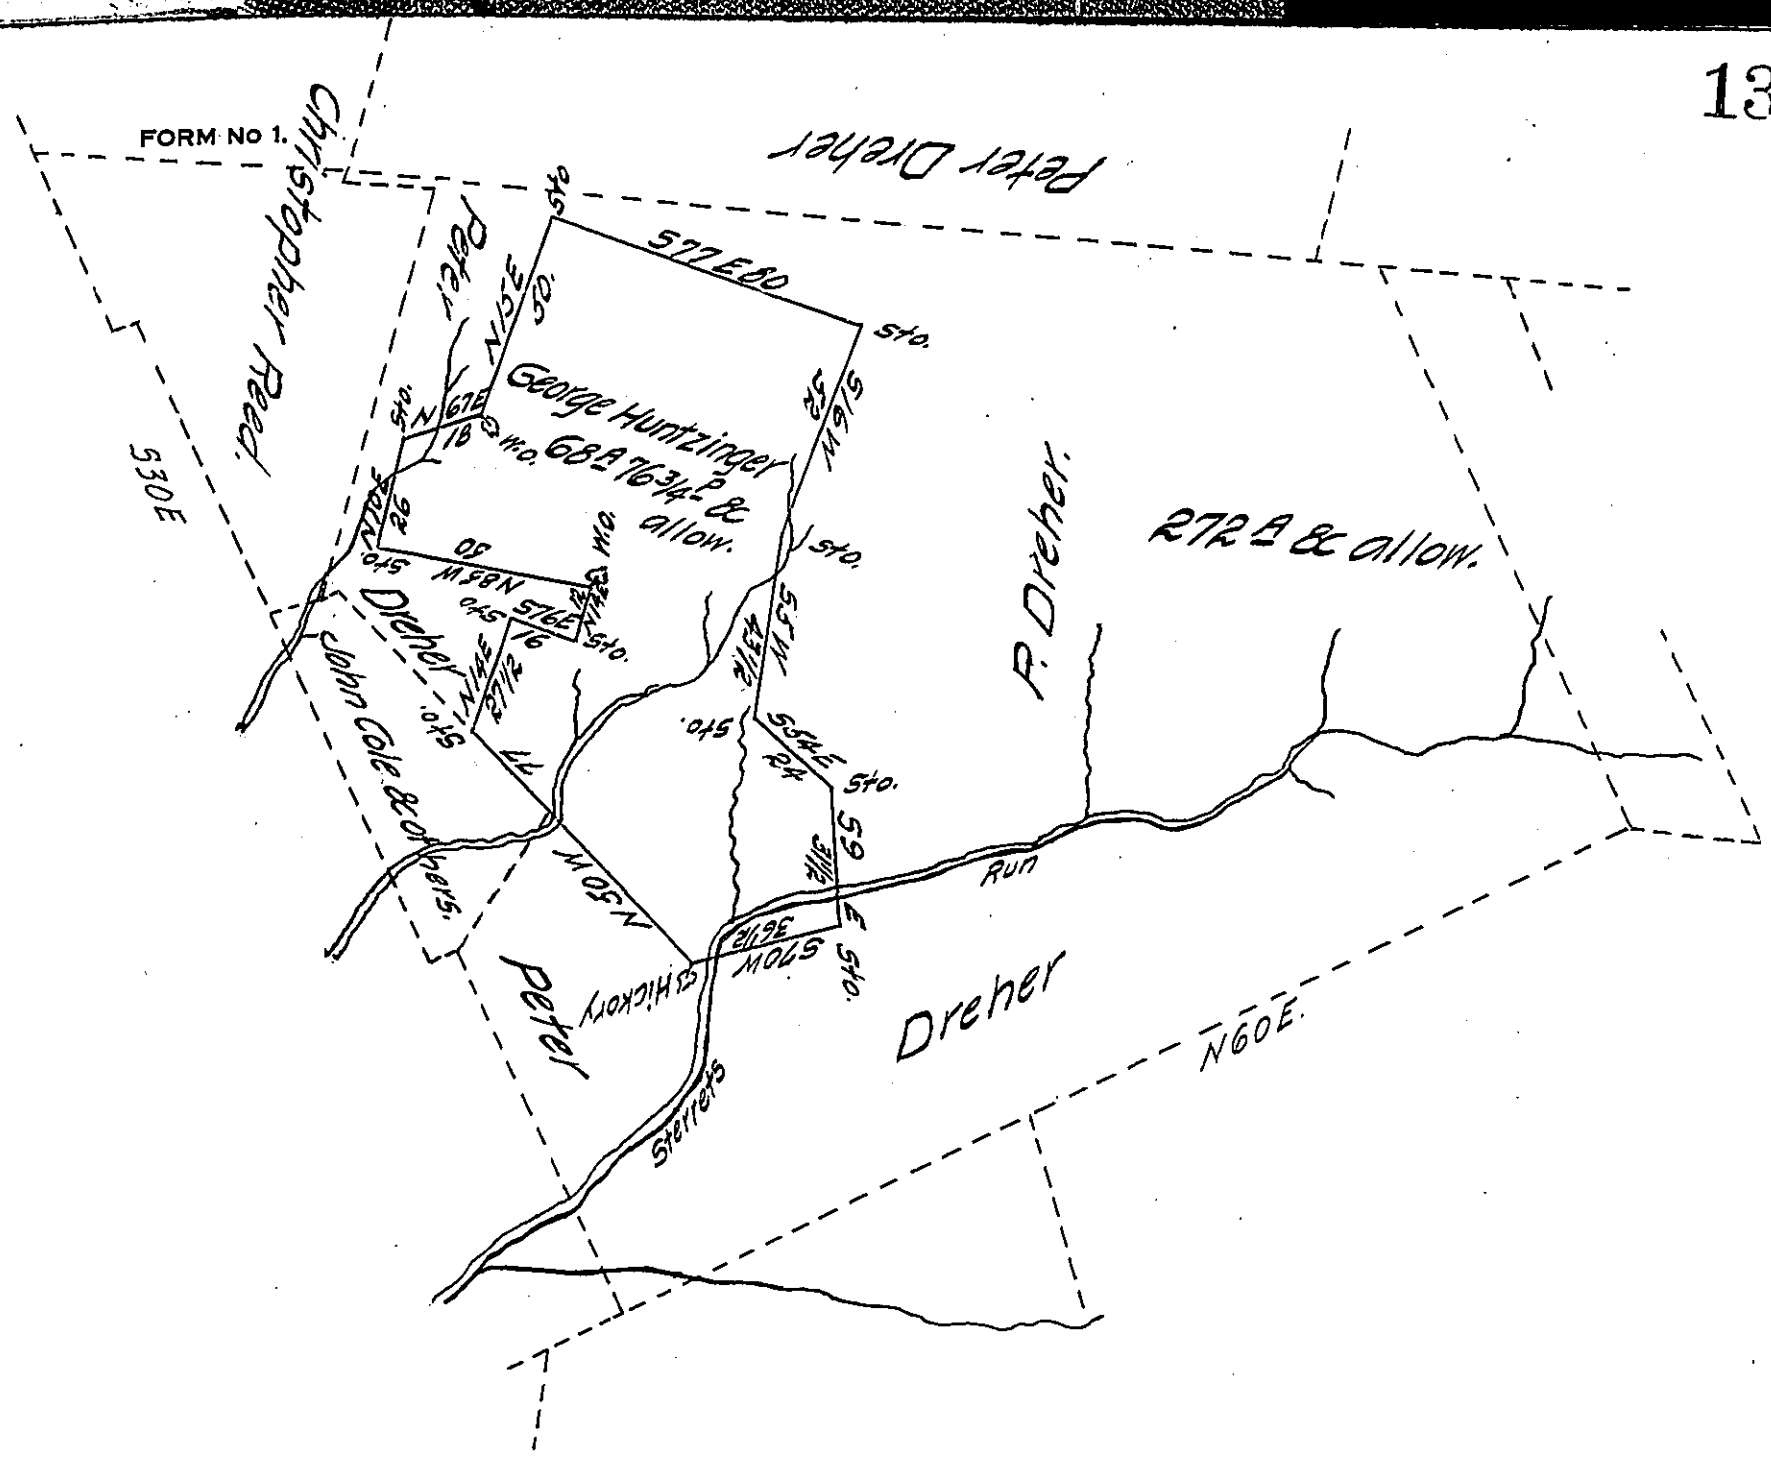

Situate in Brunsweig Township Schuylkill County Containing 68 A 76¾ P & allowance of six per Cent for Roads &c being a part of a larger Tract of 272 A & allowance. Originally surveyed to John Sterret by Virtue of his Warrant granted to him dated the 2d of November 1751. surveyed for George Huntzinger October 18th 1821.

To Samuel Cochran Eq. Surveyor Gen.l of Pesy.a } By Jo Dreher D.S.

IN TESTIMONY that the above is a copy of the original remaining on file in the Department of Internal Affairs of Pennsylvania, made conformably to an Act of Assembly approved the 16th day of February, 1833, I have hereunto set my Hand and caused the Seal of said Department to be affixed at Harrisburg, this twenty eighth *day of* January *1907.*

Isaac B. Brown

Secretary of Internal Affairs.