FORM No 1.

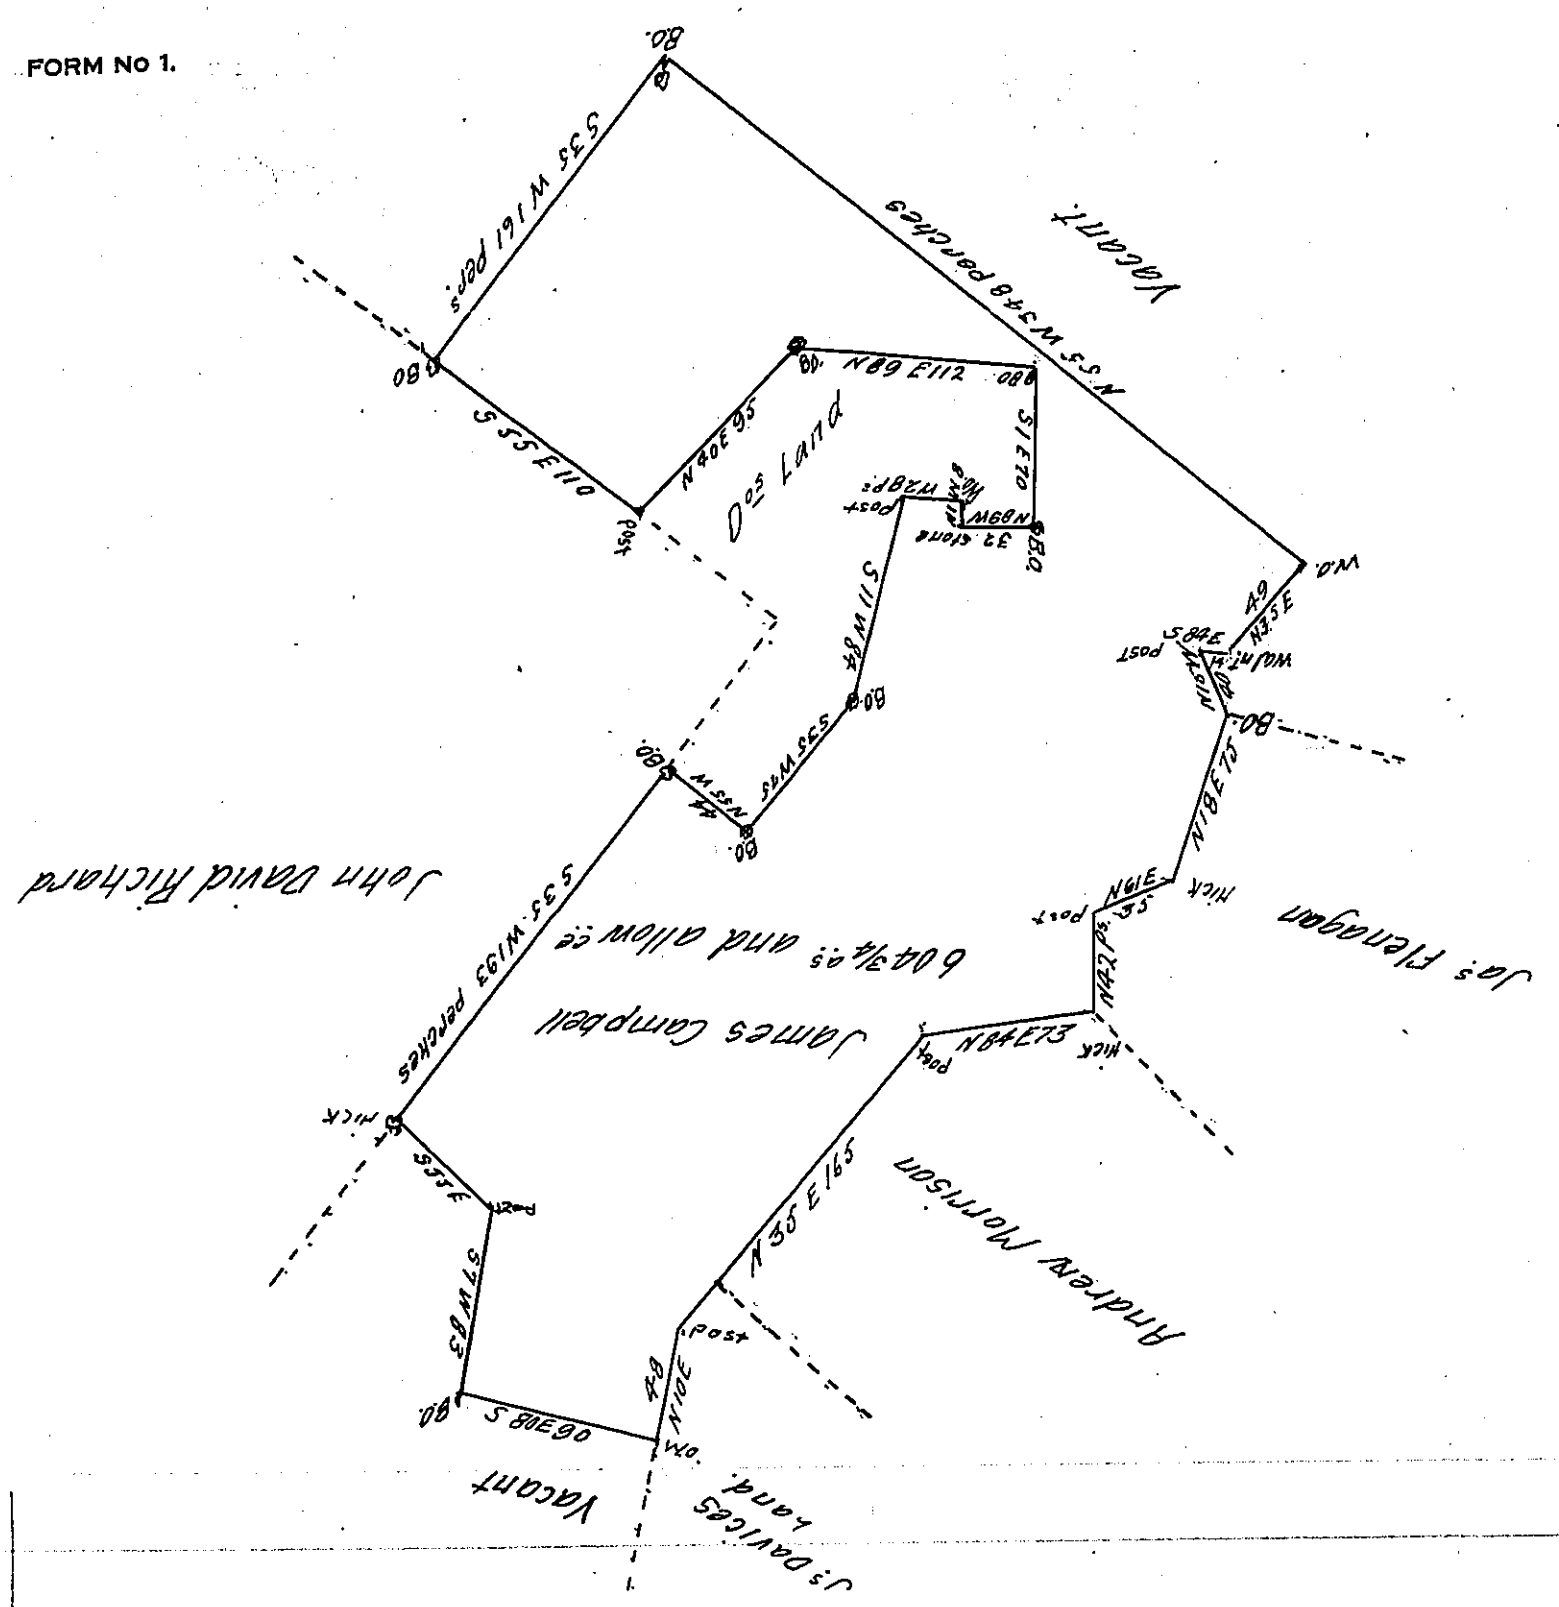

A Draught of a Tract of Land Situate (obl) Township in the County of Cumberland Contai(obl) hundred and four and three fourths acres With th(obl) allowance of Six P.C.t for Roads Survey'd to Ja(obl) bell the 30eth Day of November 1754 by virtue (obl) the Proprietaries Warrant bearing Date the (obl).

To Nicholas Scull — August 17 (obl)

Surveyor General — John Armstrong

O.S.

IN TESTIMONY that the above is a copy of the original remaining on file in the Department of Internal Affairs of Pennsylvania, made conformably to an Act of Assembly approved the 16th day of February, 1833, I have hereunto set my Hand and caused the Seal of said Department to be affixed at Harrisburg, this twenty-eighth day of January 1907

Isaac B. Brown

Secretary of Internal Affairs.