FORM No 1.

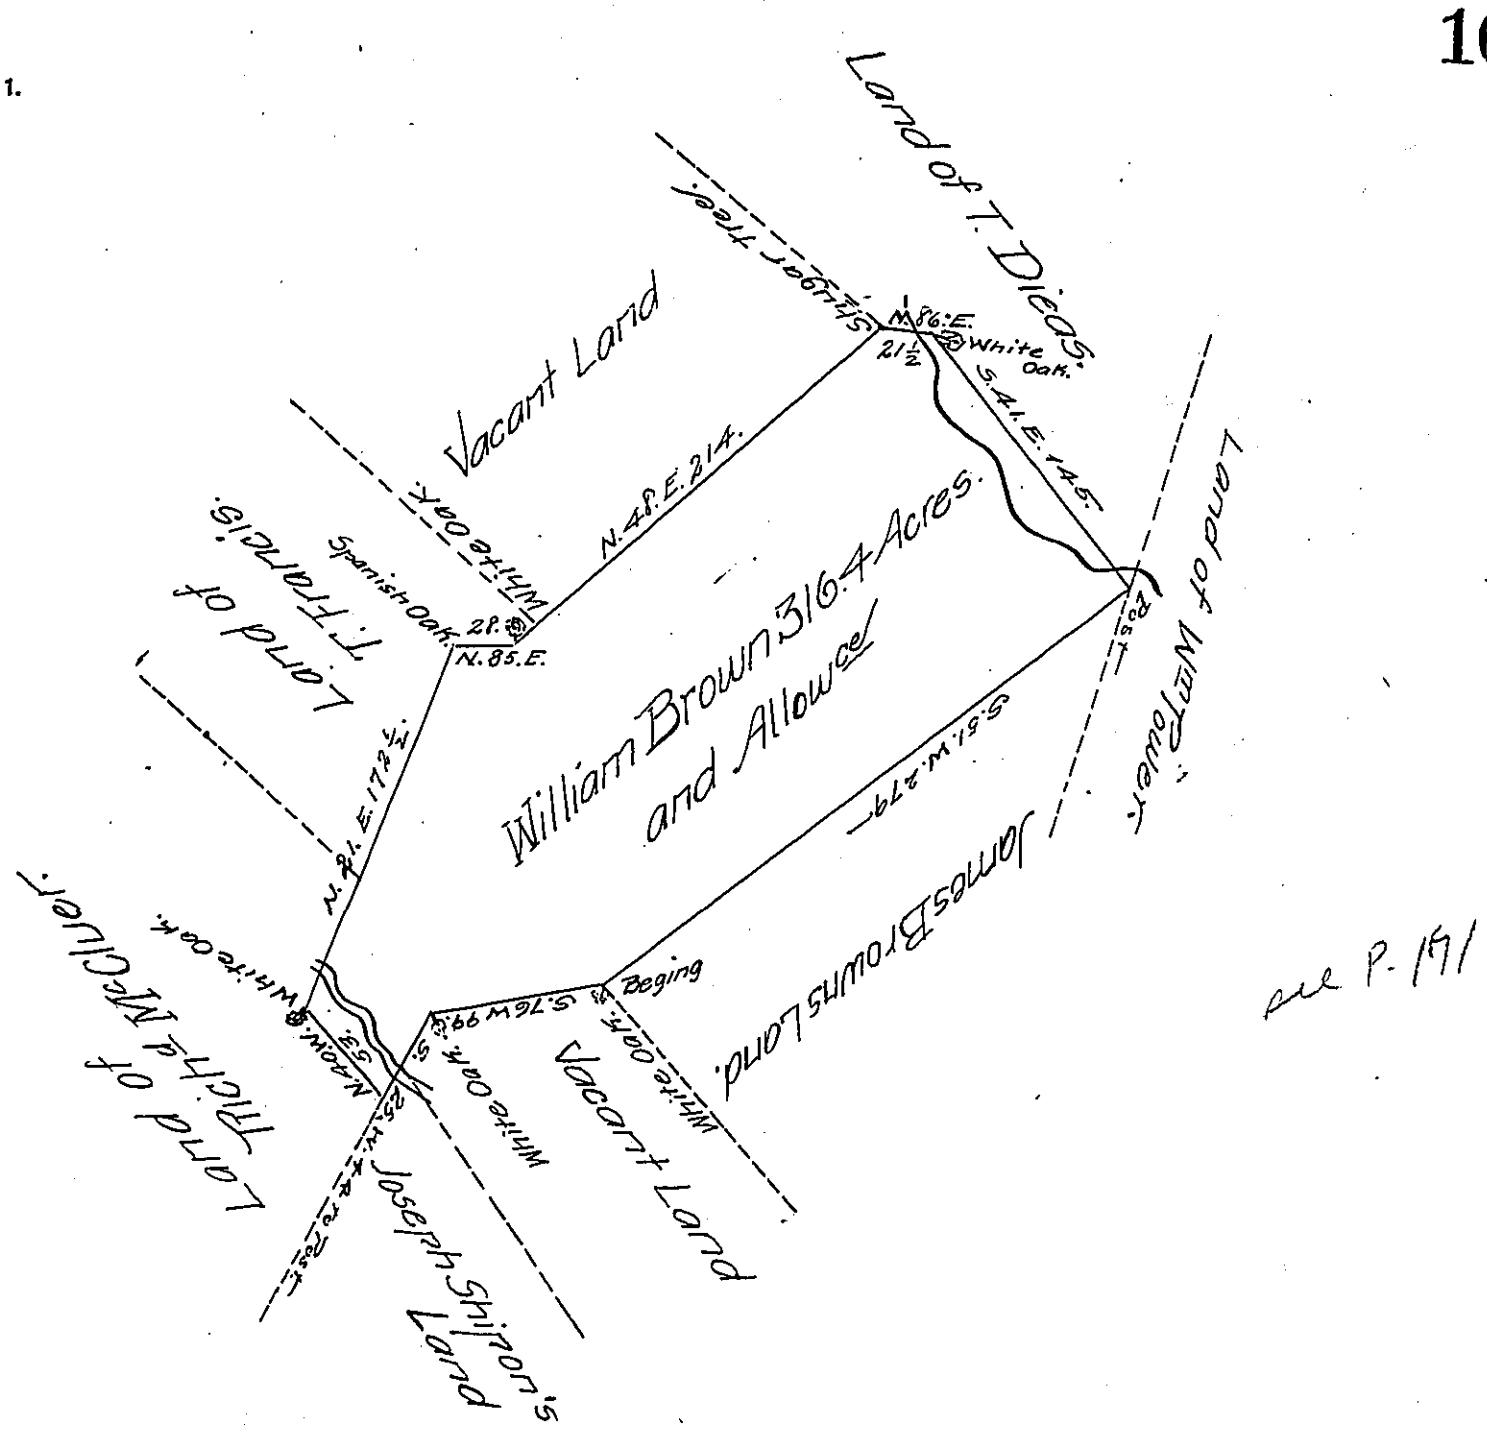

see P. 171

The Draught of a Tract of Land called — situate in the East End of Keshaioquillis Valley Cumberland County containing Three Hundred Sixteen Acres 84 Perches with the usual Allowance of Six Acres ℘ Cent for Roads Surveyed the 20th day of June Anno Dom. 1767 In Pursuance of an Order of Survey to William Brown dated at Philad.a the first day of August Anno Dom: 1766 N.o 606 —

℘ Wm Maclay D.S.

To John Lukens Esq S.G. of Pennsylvania.

IN TESTIMONY that the above is a copy of the original remaining on file in the Department of Internal Affairs of Pennsylvania, made conformably to an Act of Assembly approved the 16th day of February, 1833, I have hereunto set my Hand and caused the Seal of said Department to be affixed at Harrisburg, this twentyfifth *day of* February *1907.*

Secretary of Internal Affairs.