FORM No. 1.

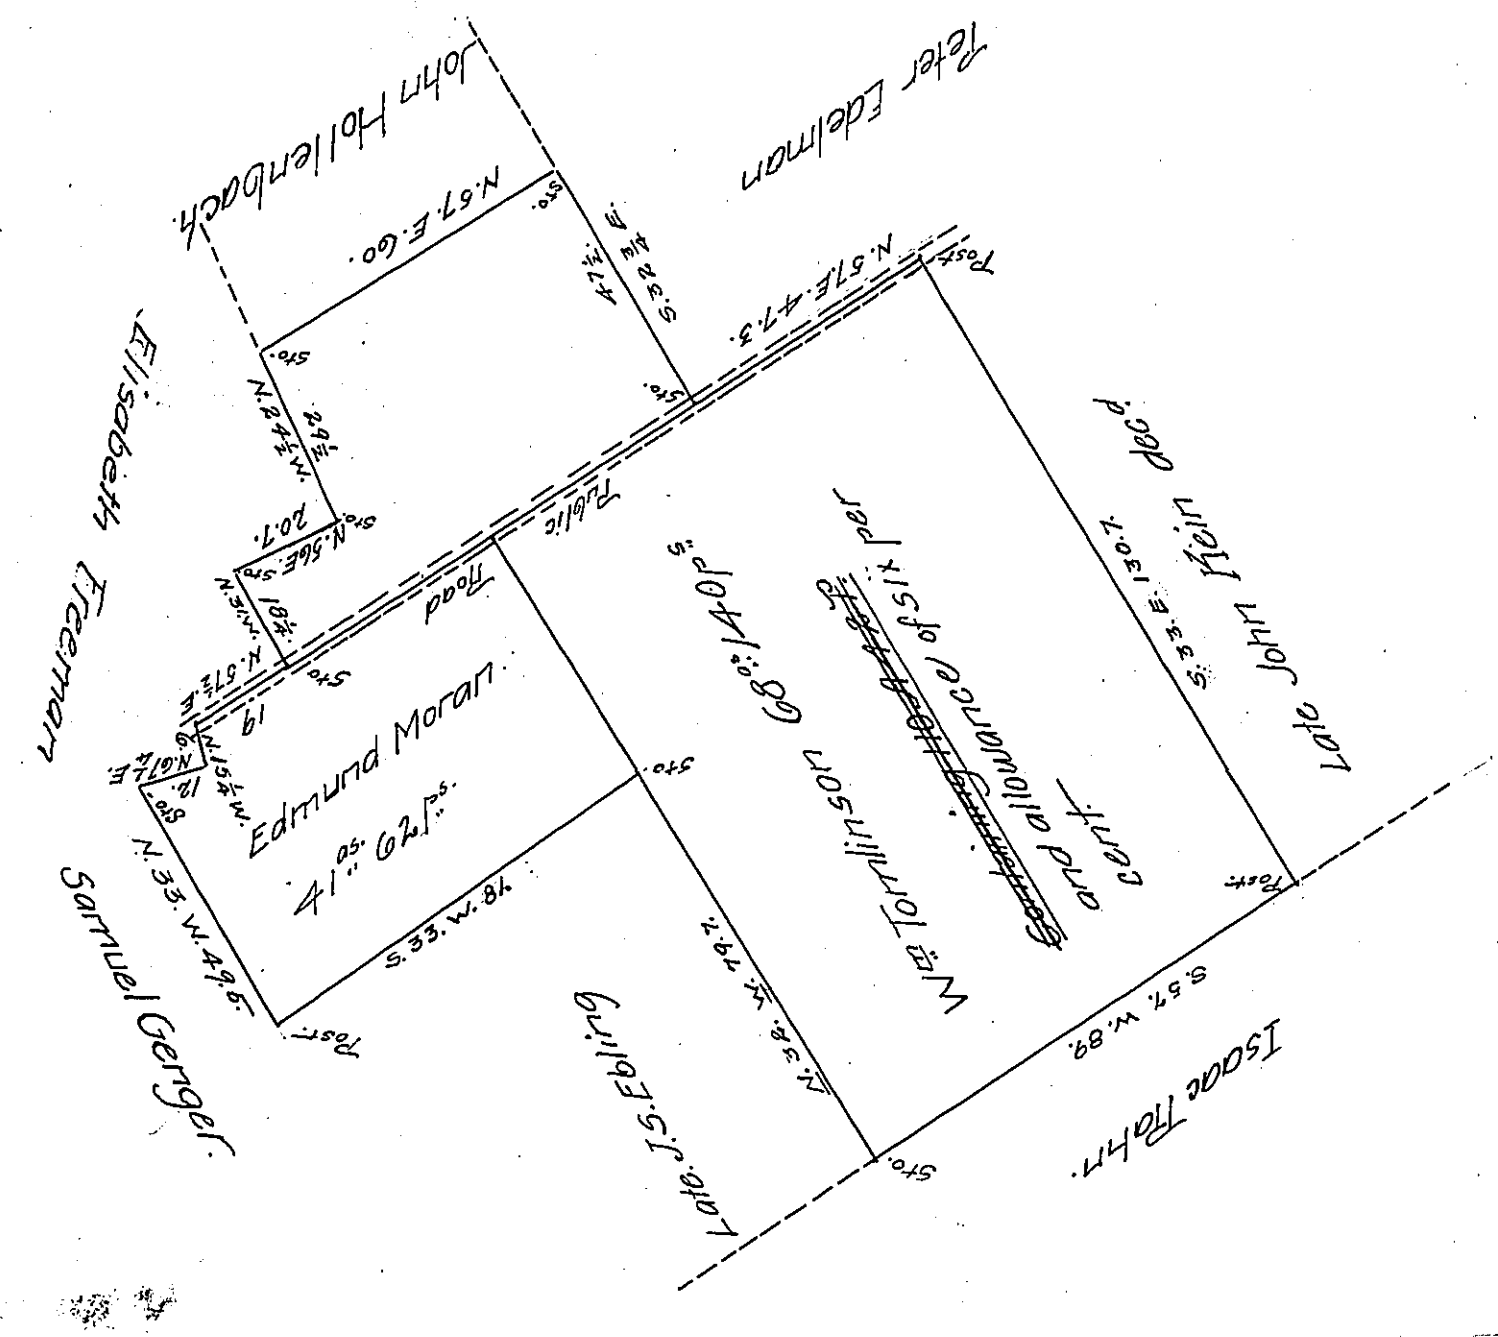

Situate in Ontalaunee Township Berks County, Containing One Hundred and ten acres, fourty two perches and the allowance of six percent for Roads &c. It being part of the same which by Virtue of a Warrant dated Dec. 31st 1736. and granted to Wm Tomlinson and part of Another Warrant granted to Edward Moran dated ~~12th of October 1743.~~ 29th May — 1760.

Resurveyed Aug 4th 1851 for Valentine Hartman.

A. F. Bertolet City Surv.

To J. Porter Brawly Esq.
Surveyor Generals Office

IN TESTIMONY that the above is a copy of the original remaining on file in the Department of Internal Affairs of Pennsylvania, made comformably to an Act of Assembly approved the 16th day of February 1833, I have hereunto set my hand and caused the Seal of said Department to be affixed at Harrisburg, this twenty first day of February 1907.

Isaac B. Brown
Secretary of Internal Affairs.