FORM No. 1.

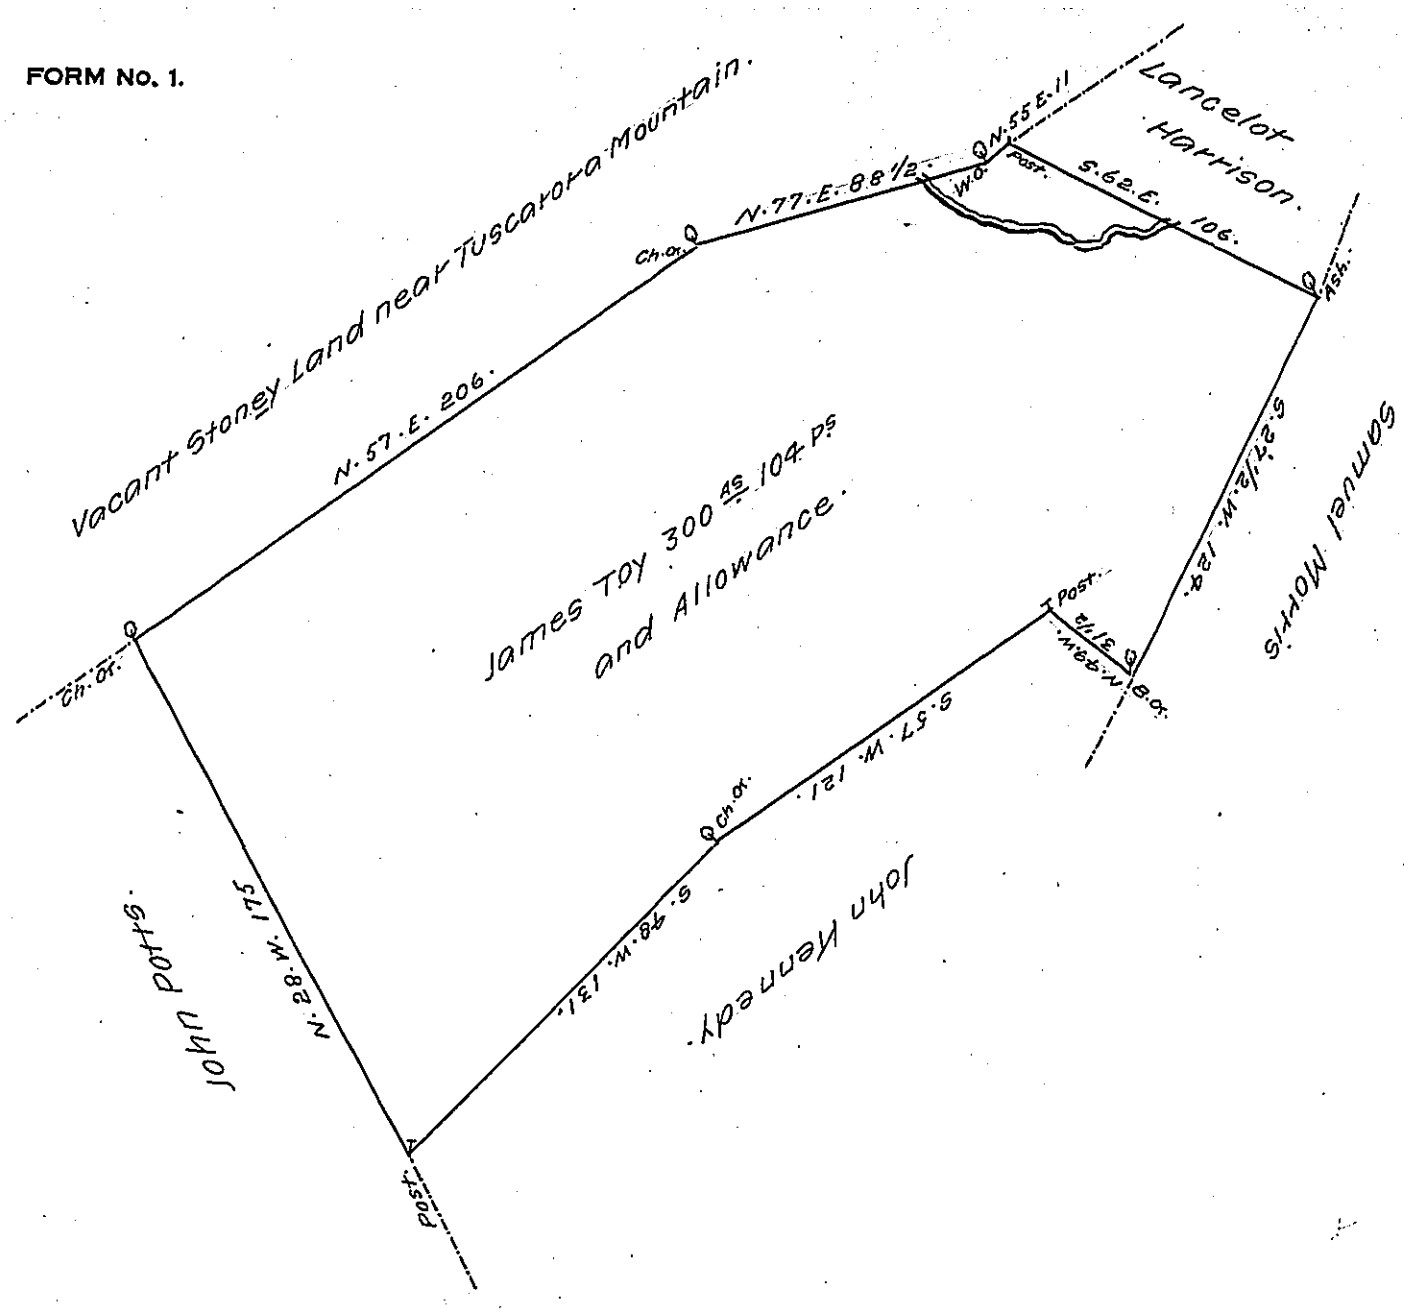

The Draught of a Tract of Land situate in Tyboine or Tyrone Township Cumberland County Containing Three hundred Acres and one hundred and four Perches and Allowance of Six P. Cent for Roads &c. Surveyed January 1st 1793 in pursuance of a Warrant granted to James Toy Dated November 22nd 1774.

Pr Sam.l Lyon. D.S.

To Daniel Brodhead Esquire.

Surveyor General of Pennsylvania.

IN TESTIMONY that the above is a copy of the original remaining on file in the Department of Internal Affairs of Pennsylvania, made comformably to an Act of Assembly approved the 16th day of February 1833, I have hereunto set my hand and caused the Seal of said Department to be affixed at Harrisburg, this twenty second *day of* March *1907.*

Isaac B. Brown

Secretary of Internal Affairs.