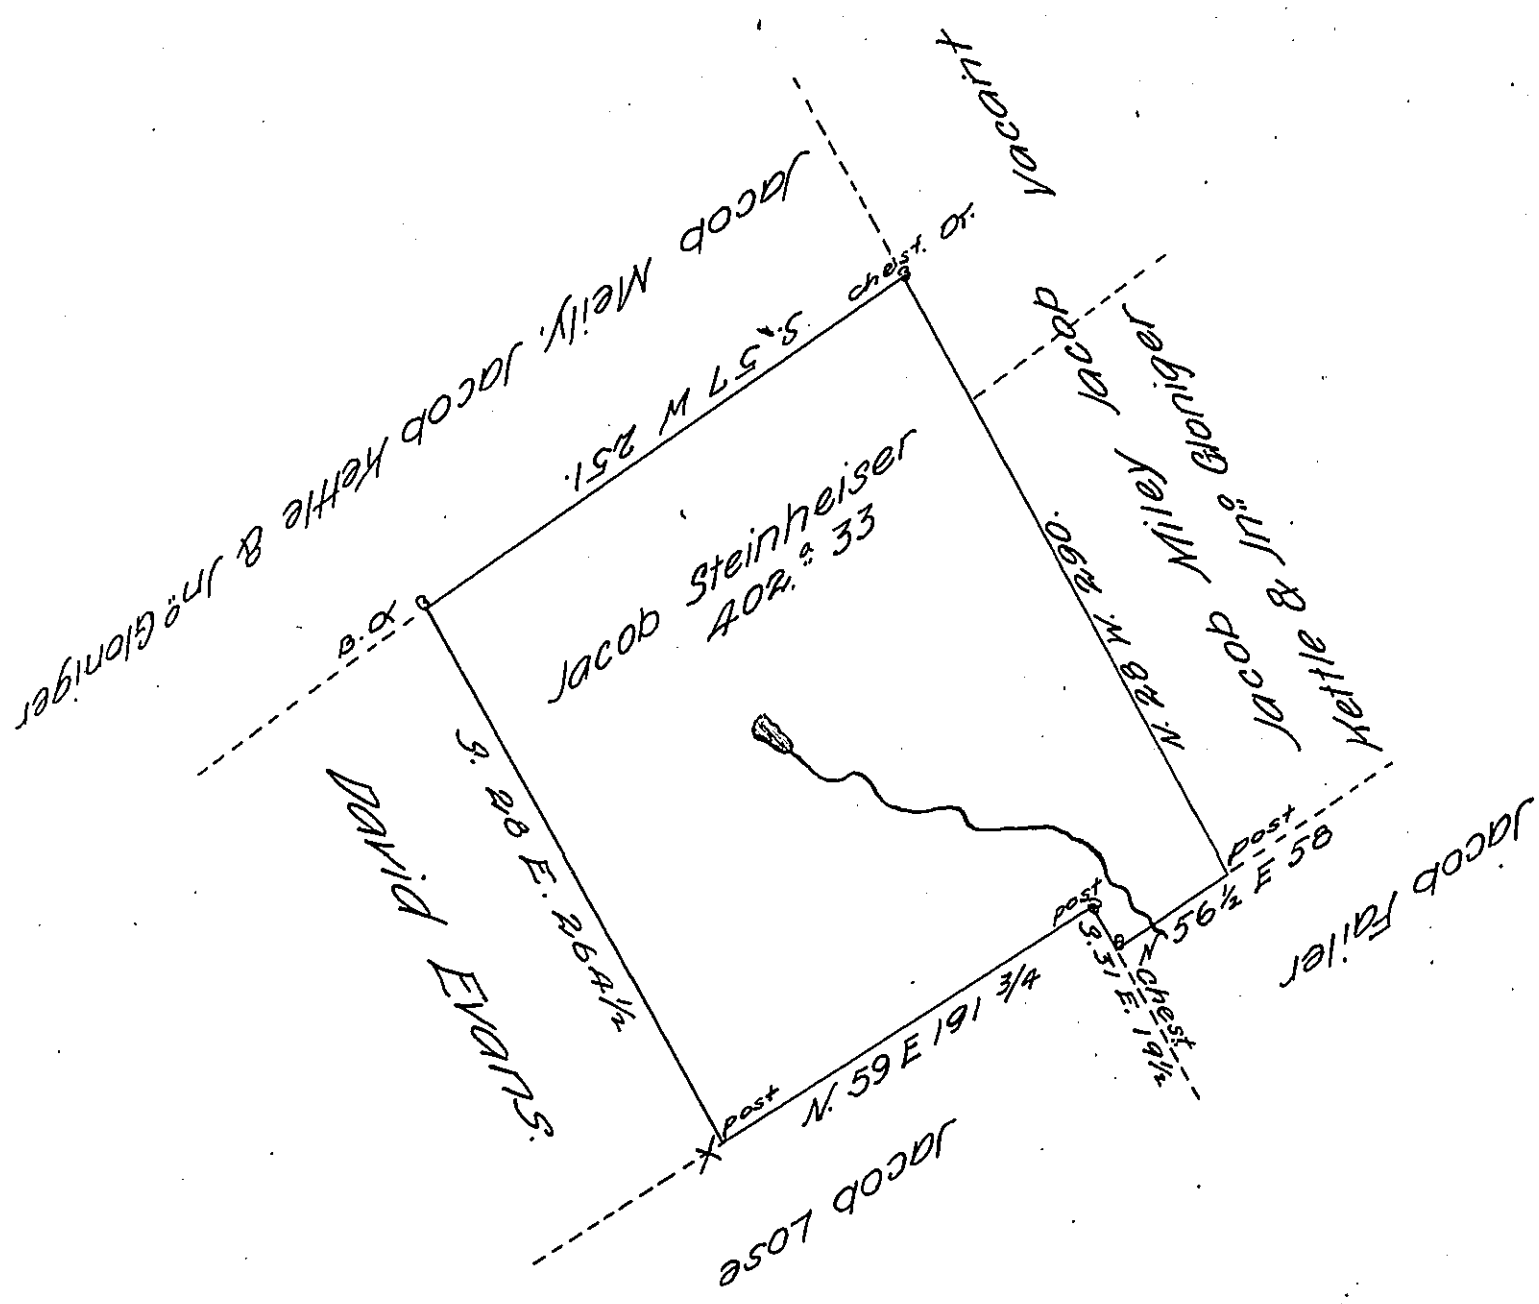

By Virtue of a Warrant granted to Jacob Steinheiser dated the 26th day of May 1794 surveyed the 18th day of June 1795 for Robert (obl)oal &c. the above Described Tract of Land Situate on the south side of the 2nd Blue Mountain in East Hanover Township in the County of Dauphin Containing four hundred and two Acres & thirty three perches & the Allowance of Six P.Ct for Roads &c

Jno Weidman D.S.

To Daniel Brodhead Esq.
Surveyor Gen.l of Pennsylvania

IN TESTIMONY that the above is a copy of the original remaining on file in the Department of Internal Affairs of Pennsylvania, made conformably to an Act of Assembly approved the 16th day of February, 1833, I have hereunto set my Hand and caused the Seal of said Department to be affixed at Harrisburg,

this eighth *day of* December *1906*

Isaac B. Brown

Secretary of Internal Affairs.