FORM No. 1.

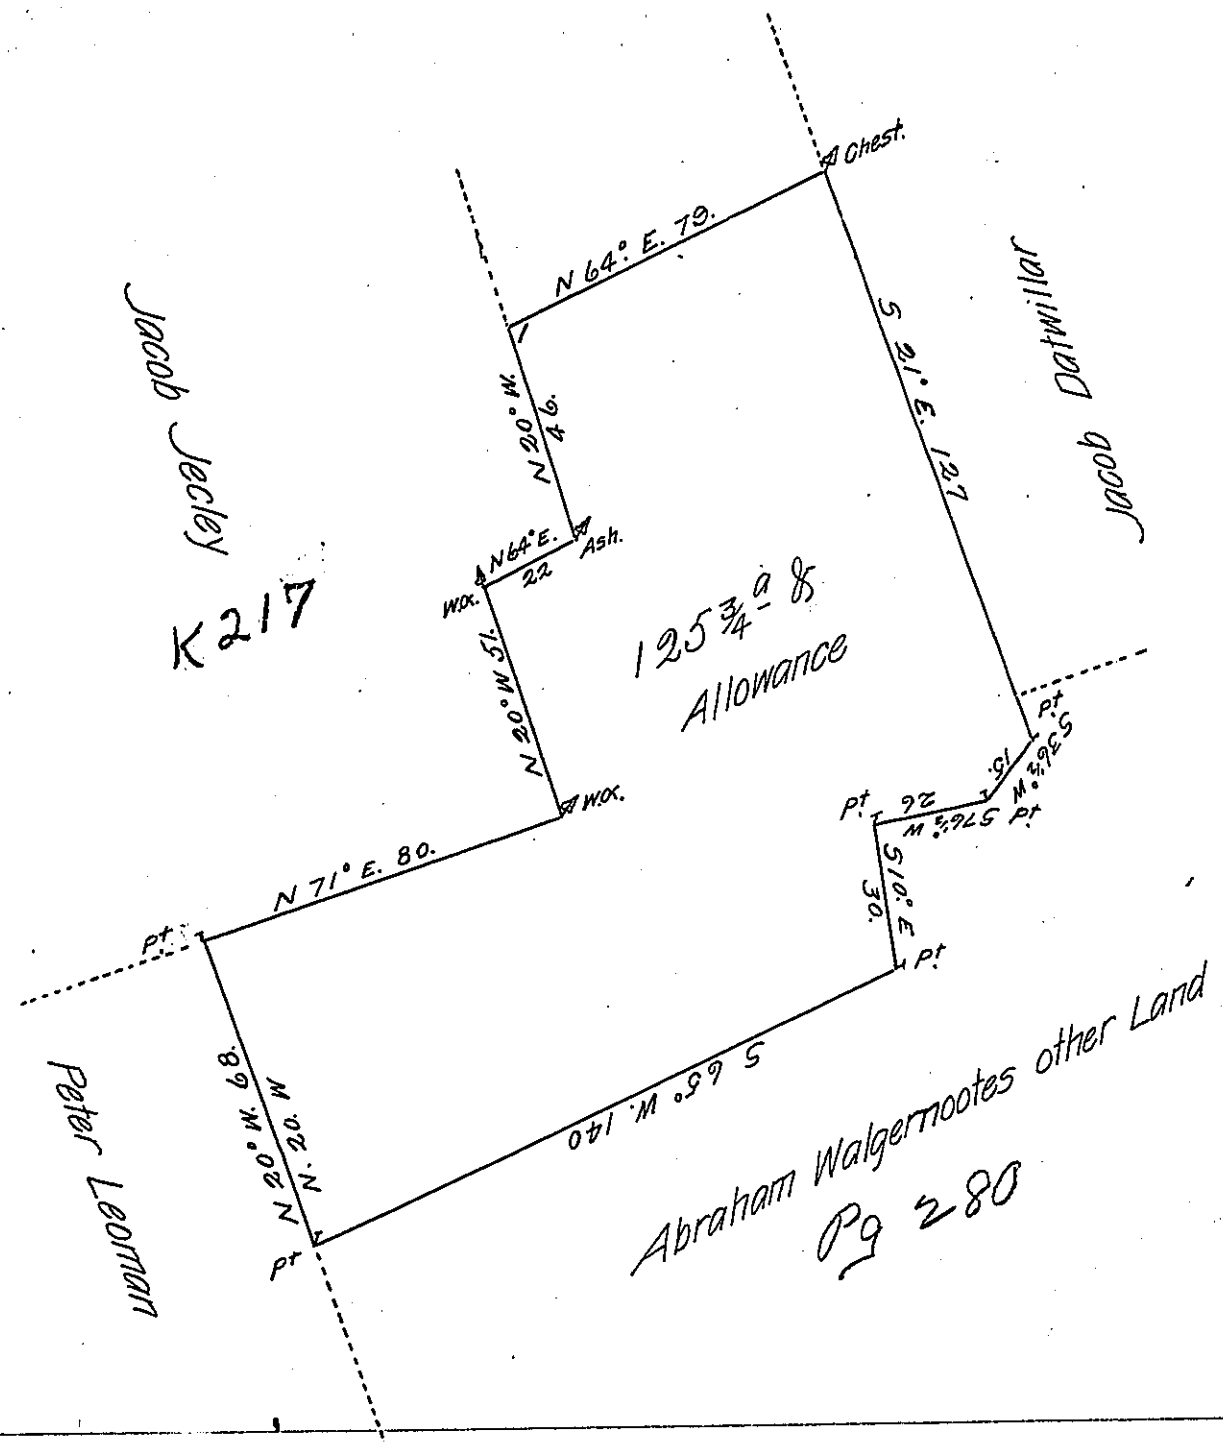


Survey'd for Abraham Wolgemoote on the 9th December 1765 the above discribed Tract of One Hundred Twenty five Acres & three Quarters & the Usuall Allowance of Six P Ct Situate in Mountjoy Town.P Lancaster County By Warrant of the 28th day of April 1742.

Bartrem Galbraith D.S.

To Jno. Lukens Esq.r

S.G.

*IN TESTIMONY that the above is a copy of the original remaining on file in the Department of Internal Affairs of Pennsylvania, made comformably to an Act of Assembly approved the 16th day of February 1833, I have hereunto set my hand and caused the Seal of said Department to be affixed at Harrisburg, this* twentysixth *day of* April *1907.*

Isaac B. Brown

*Secretary of Internal Affairs.*