FORM No. 1.

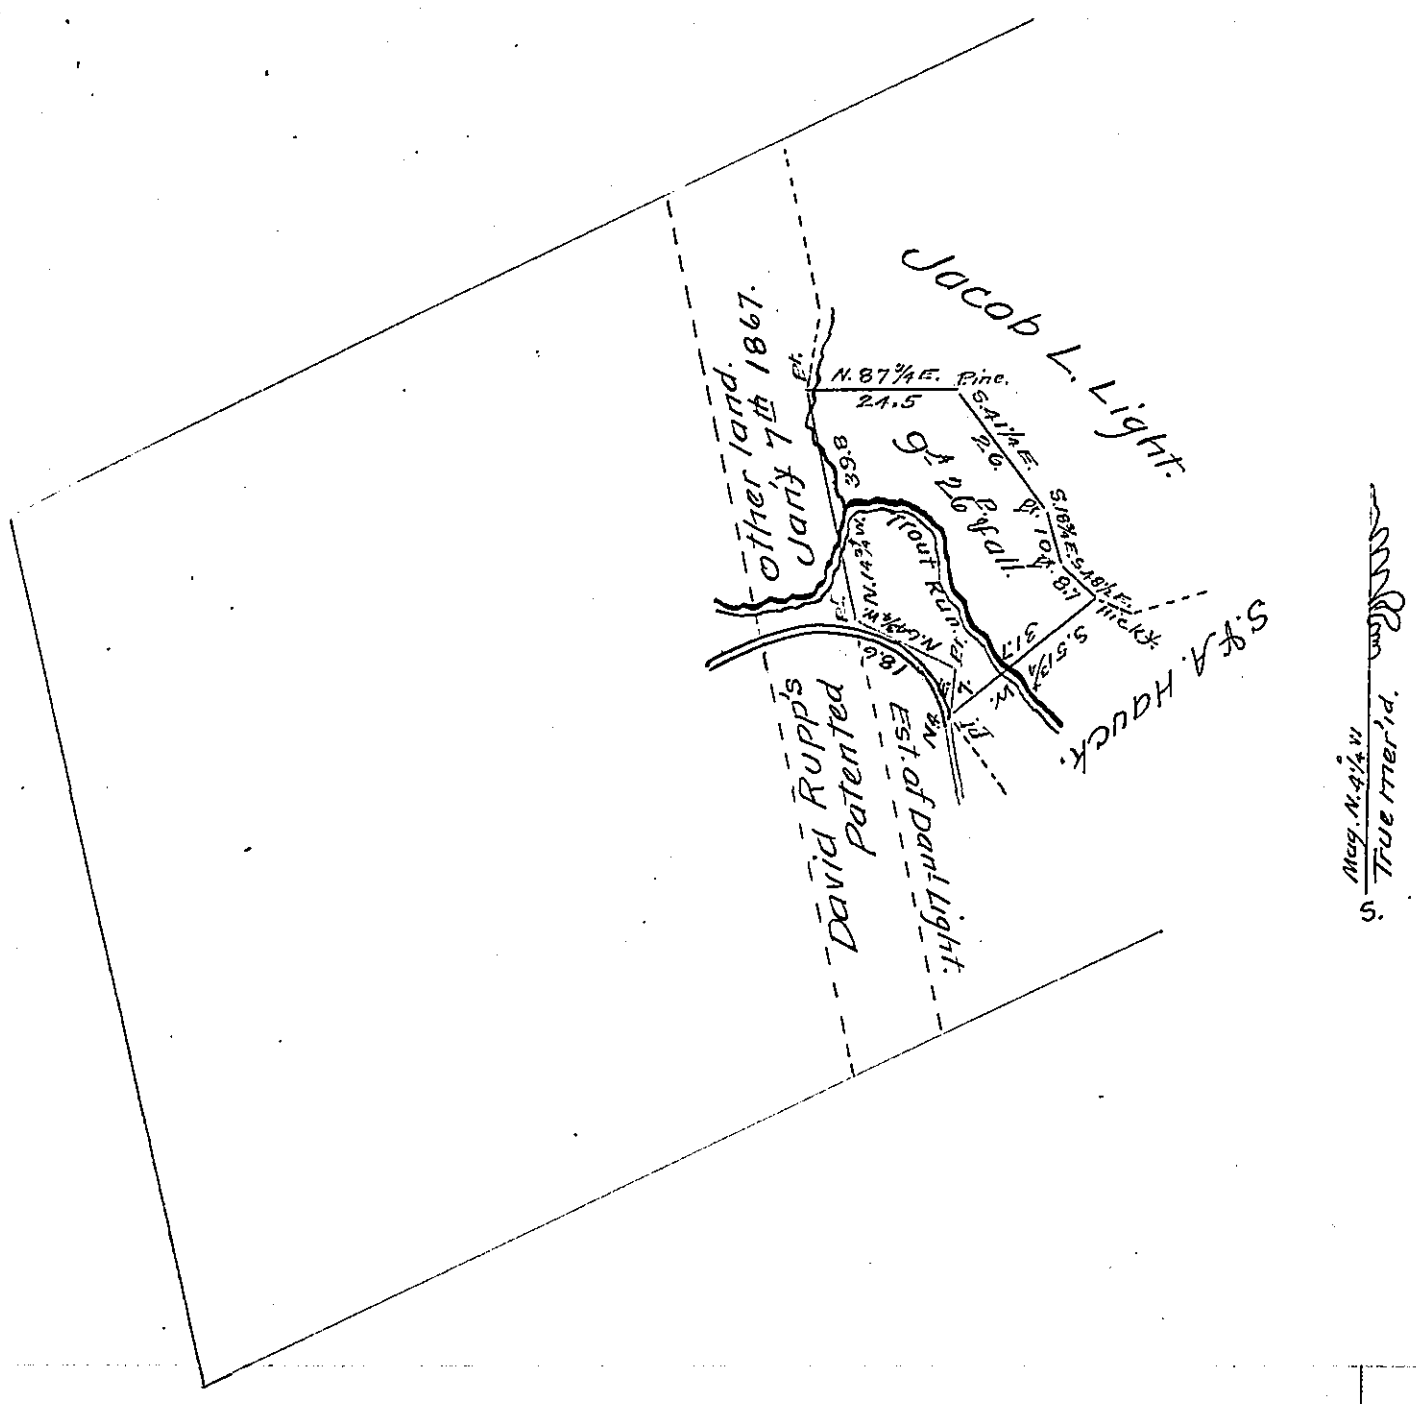

Draft of a Tract of land, Situate in Union Township Lebanon County, Containing Nine acres & twenty six perches and allowance of six per cent for roads &c. Surveyed for David Rupp the sixteenth day of April 1870. Being a part of a larger tract of 705 as. 150 ps. and allowance, originally surveyed in pursuance of a warrant granted to John Smiley dated the 28th day of October A.D. 1774.

To Hon. J.M. Campbell
Surveyor General of Penna.

Henry C. Grittinger
C.S.

IN TESTIMONY that the above is a copy of the original remaining on file in the Department of Internal Affairs of Pennsylvania, made comformably to an Act of Assembly approved the 16th day of February 1833, I have hereunto set my hand and caused the Seal of said Department to be affixed at Harrisburg, this fourteenth *day of* February *1907.*

Secretary of Internal Affairs.