FORM No. 1.

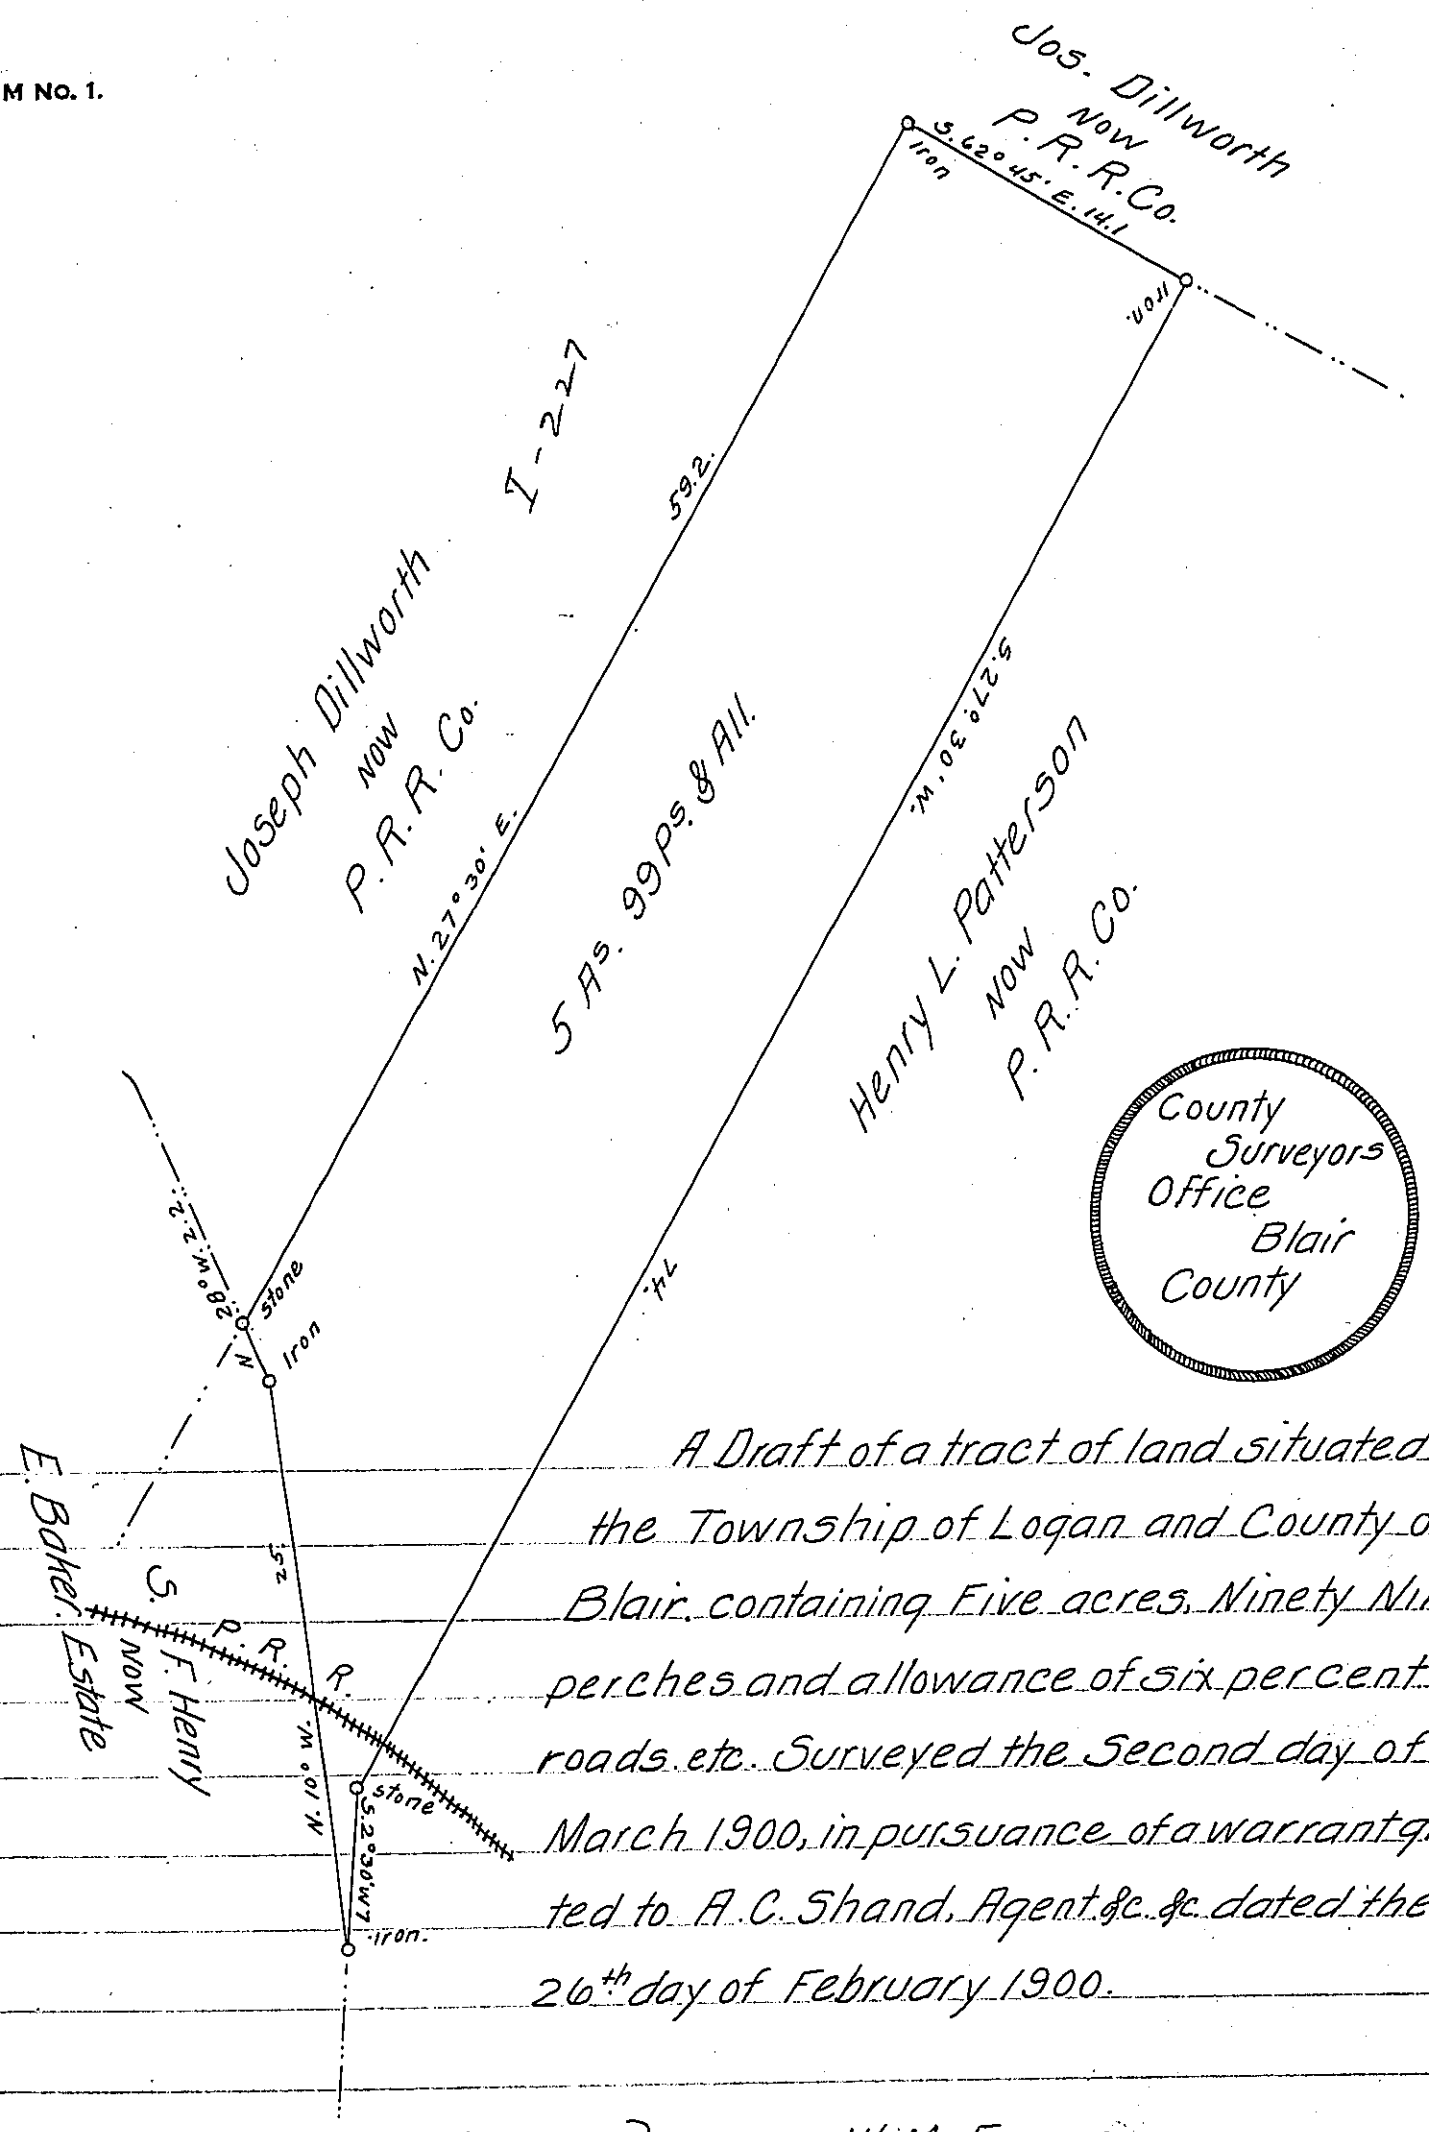

County Surveyors Office Blair County

A Draft of a tract of land situated in the Township of Logan and County of Blair, containing Five acres, Ninety Nine perches and allowance of six per cent for roads etc. Surveyed the Second day of March 1900, in pursuance of a warrant granted to A. C. Shand, Agent &c. &c. dated the 26th day of February 1900.

To James W. Latta, Esq.,
Secretary of Internal Affairs

W. M. Fraser
County Surveyor.

2nd April 1900.

IN TESTIMONY that the above is a copy of the original remaining on file in the Department of Internal Affairs of Pennsylvania, made comformably to an Act of Assembly approved the 16th day of February 1833, I have hereunto set my hand and caused the Seal of said Department to be affixed at Harrisburg, this seventh *day of* March *1907.*

Isaac B. Brown
Secretary of Internal Affairs.