FORM No 1.

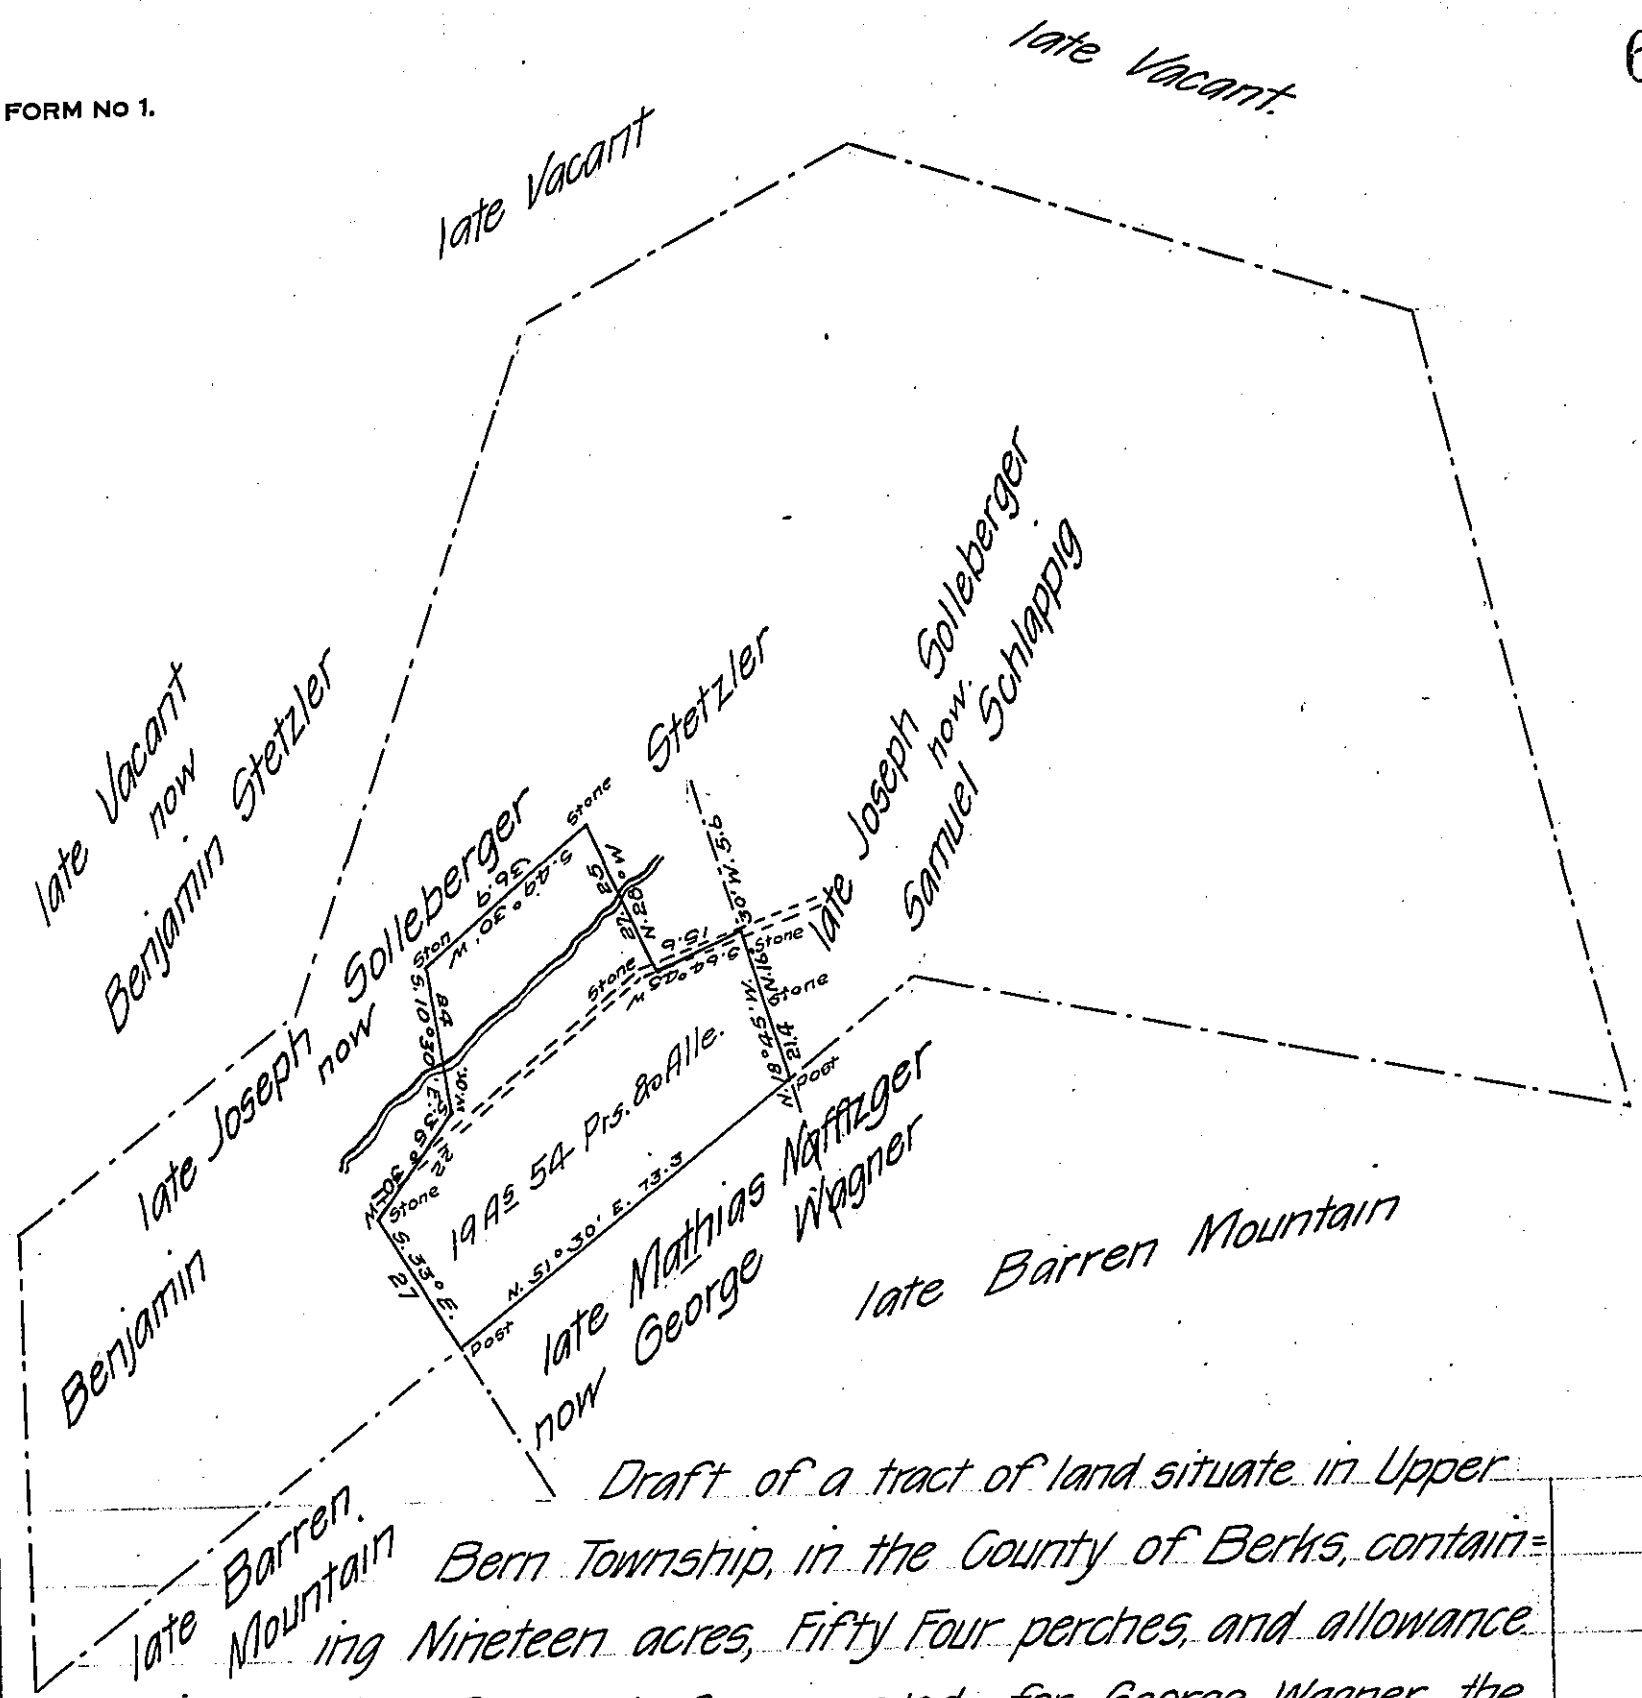

Draft of a tract of land situate in Upper Bern Township, in the County of Berks, containing Nineteen acres, Fifty Four perches, and allowance of six per cent. for roads, &c., surveyed for George Wagner the Twenty Sixth day of May A.D. 1868 being part of a large tract of One hundred & Ninety four acres——perches, and allowance, originally surveyed in pursuance of a Warrant granted to Joseph Solleberger dated the 14th day of October 1745

pr. Daniel S. Zacharias
C.S.

To the Hon. J. M. Campbell
Surveyor General

late Frederick Woolwearer Improvement.

IN TESTIMONY that the above is a copy of the original remaining on file in the Department of Internal Affairs of Pennsylvania, made conformably to an Act of Assembly approved the 16th day of February, 1833, I have hereunto set my Hand and caused the Seal of said Department to be affixed at Harrisburg, this twenty-fourth day of April 1907

Isaac B. Brown
Secretary of Internal Affairs.