FORM No. 1.

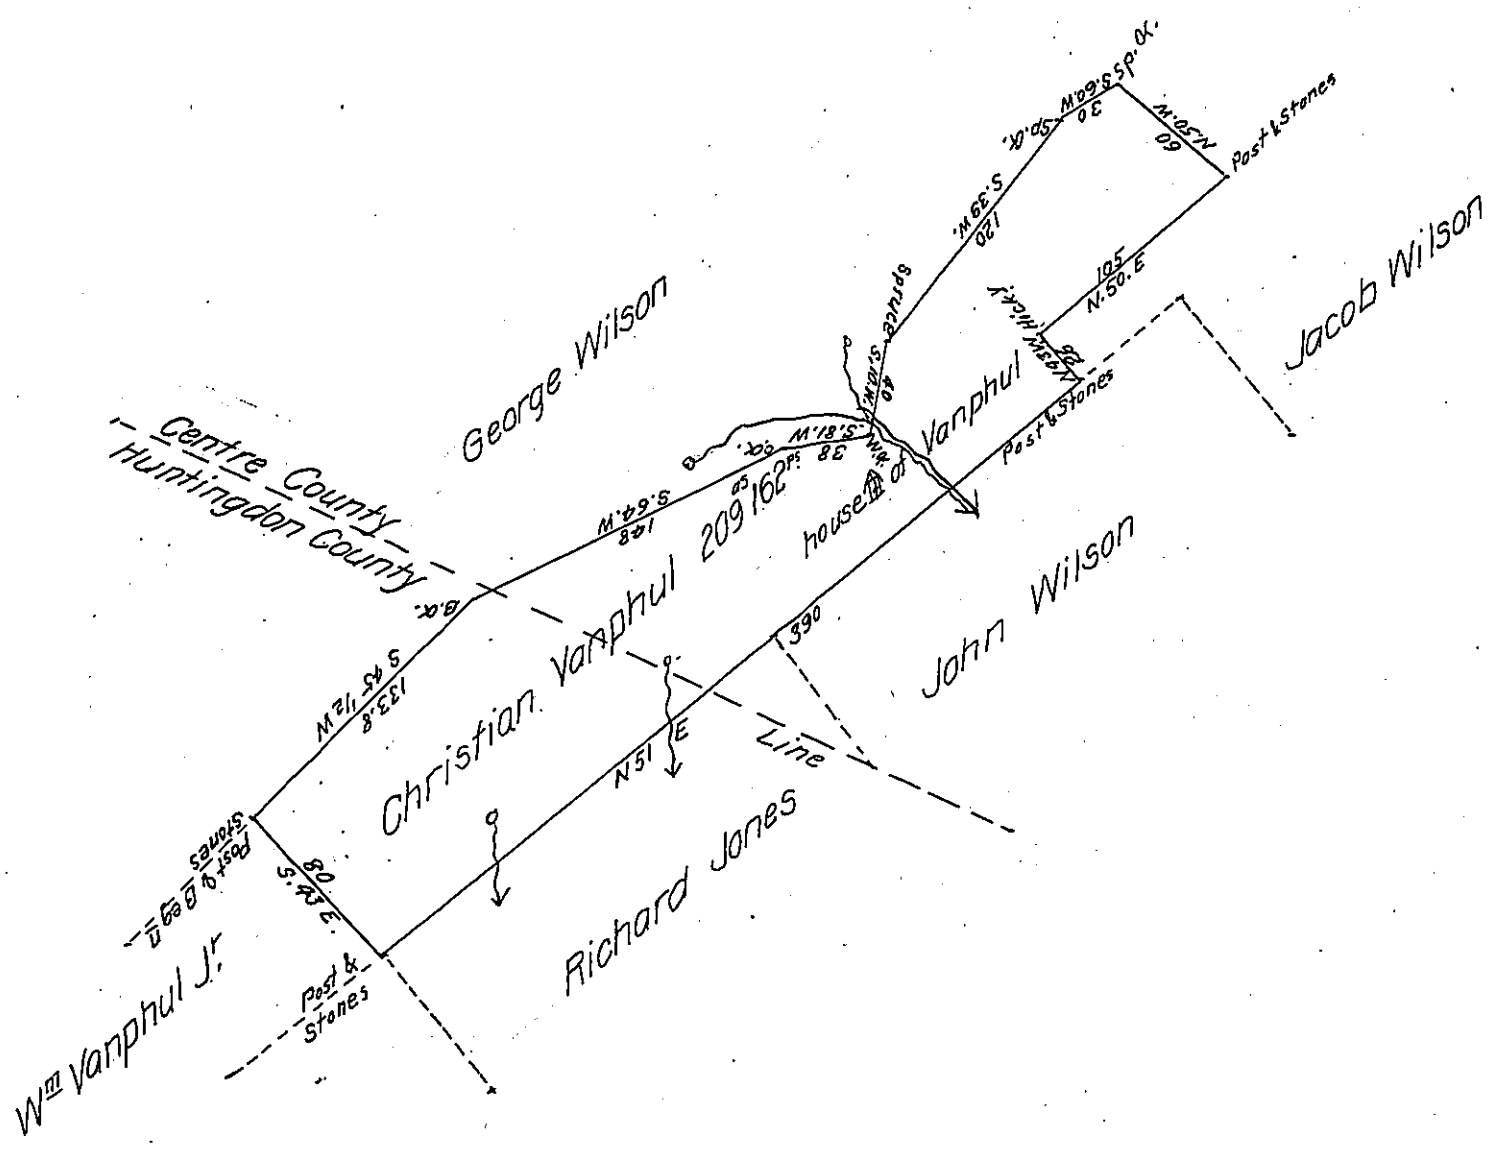

A tract of land Situated partley in Warriorsmark township Huntingdon County and partley in Halfmoon township Centre County, formerley Bedford County Containing two hundred and nine acres and one hundred and Sixty two Perches and the Allowance &c Surveyed the 27th day of April 1864. On a Warrant granted to Christian Vanphul Dated the 21st day of June 1790 for 400 acres.

To James P. Barr, Esq. Surveyor General.

Henry P. Trexlyulny, County Surveyor of Centre
J. A. Pollock C.S. Huntingdon Co.

IN TESTIMONY that the above is a copy of the original remaining on file in the Department of Internal Affairs of Pennsylvania, made comformably to an Act of Assembly approved the 16th day of February 1833, I have hereunto set my hand and caused the Seal of said Department to be affixed at Harrisburg, this First *day of* May *1907*

Isaac B. Brown
Secretary of Internal Affairs.