FORM No. 1.

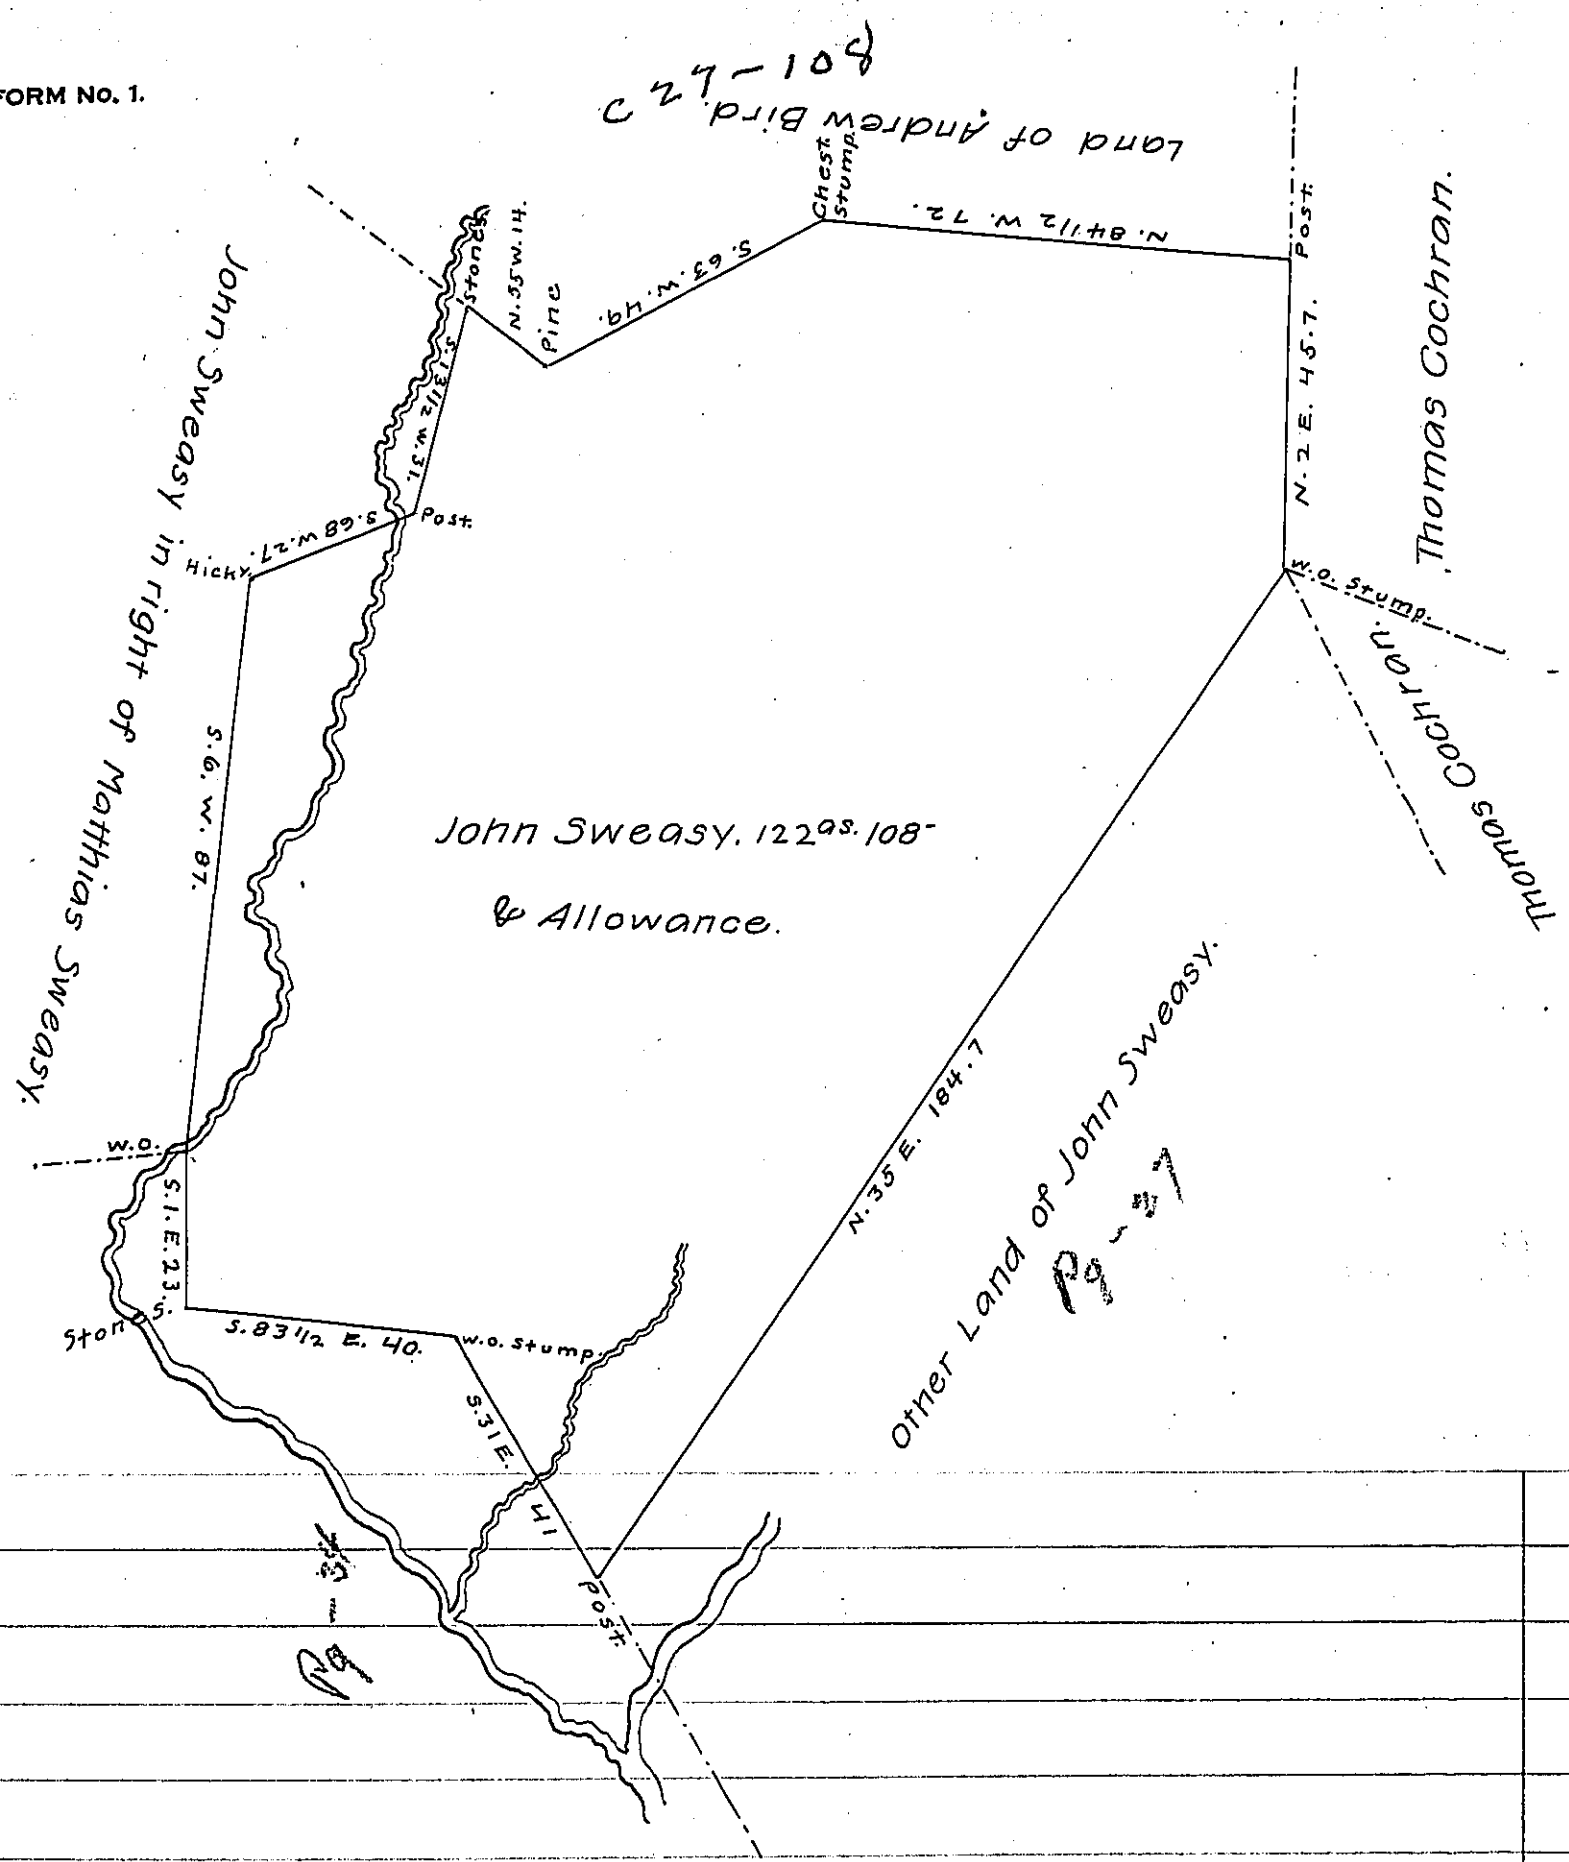

Draught of Land Situate in Greenwood Township, Cumberland County Containing One Hundred and twenty two Acres, one hundred & eight perches & Allowance of Six pr Cent for Roads &c. Surveyed April 3d. 1819 In pursuance of a warrant Granted to John Sweasy for 100 as. Dated the 15th. August 1816.

To Jacob Spangler, Esqr
Surveyor Generar of Pa.

W. Wilson, D.S.

IN TESTIMONY that the above is a copy of the original remaining on file in the Department of Internal Affairs of Pennsylvania, made comformably to an Act of Assembly approved the 16th day of February 1833, I have hereunto set my hand and caused the Seal of said Department to be affixed at Harrisburg, this third *day of* January, *1907.*

Isaac B. Brown
Secretary of Internal Affairs.