FORM No 1.

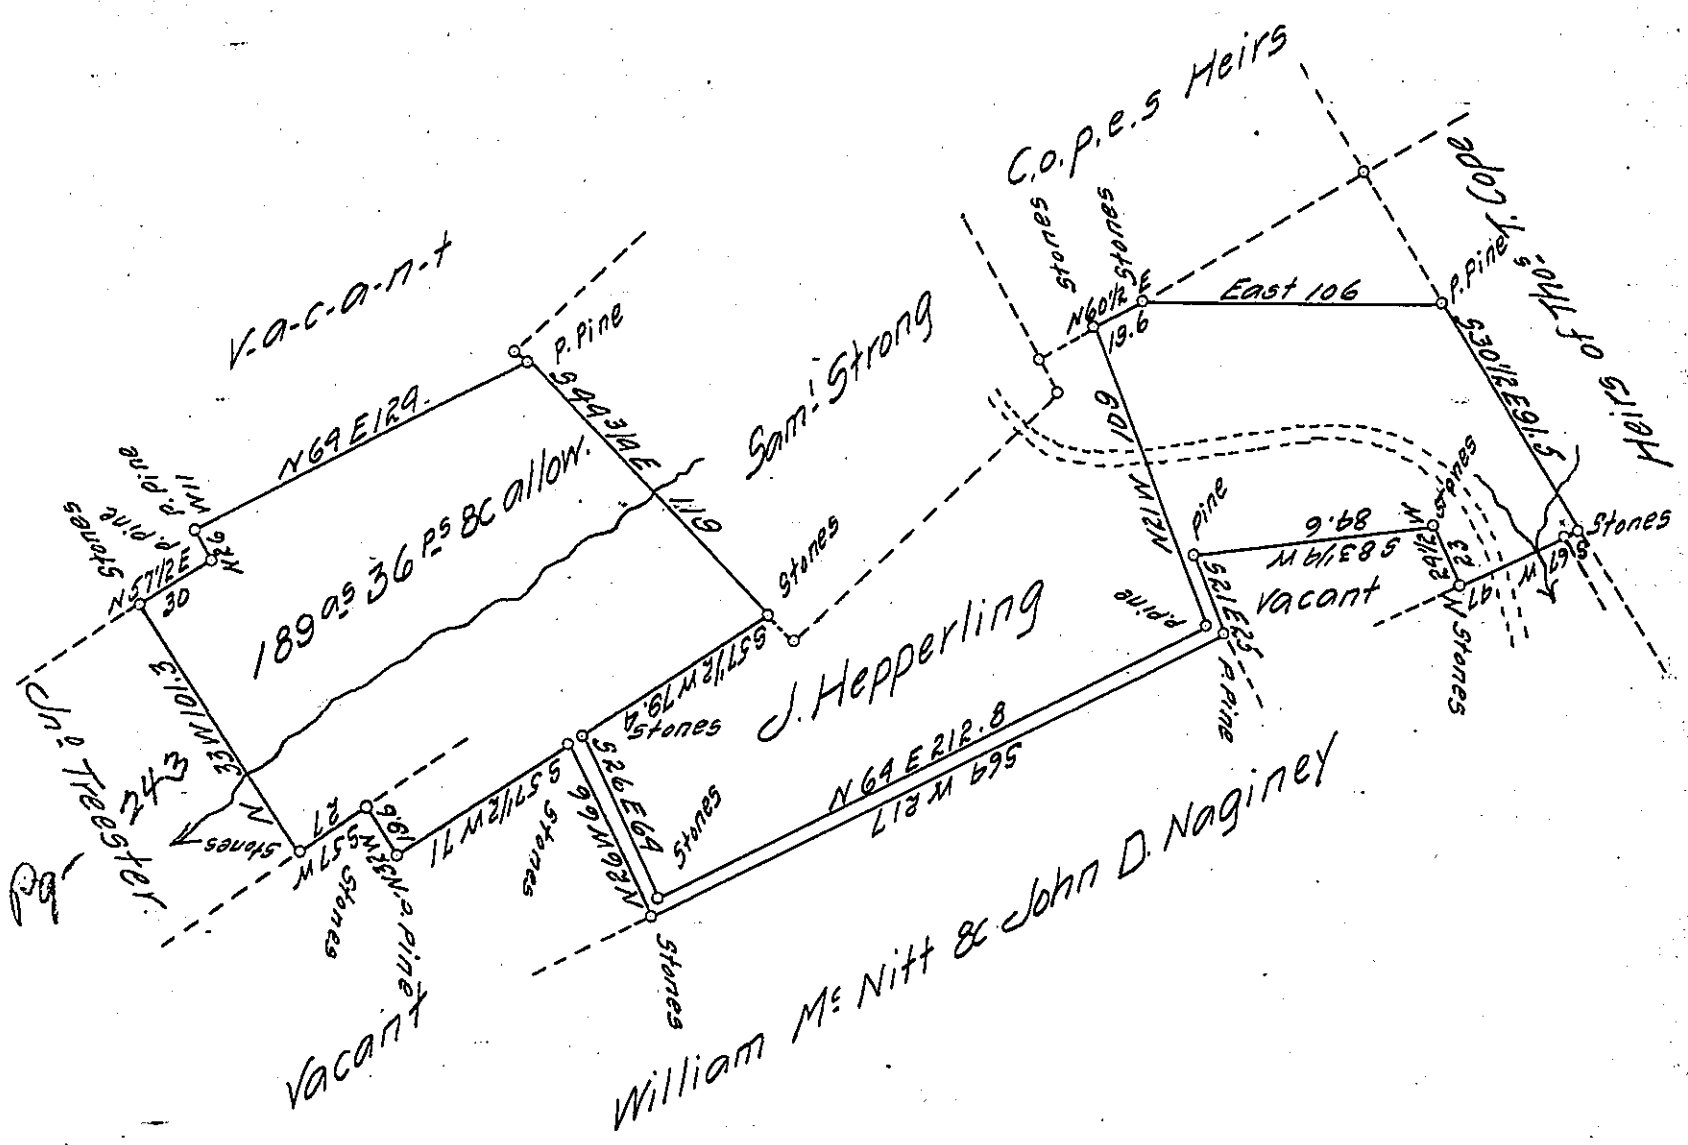

A draught of one hundred and eighty-nine acres and thirty six perches of land, with the allowance of Six per cent for Roads &c. Situate in Armagh Township, Mifflin County. Surveyed Octr. 6th 1860, and Augt 23rd & 24th 1864; for John Treester, for which he has obtained a Warrant dated August 29th 1864.

John R. Weekes C.S.

To James P. Barr Esqr.
Surveyor General of Pa.

IN TESTIMONY that the above is a copy of the original remaining on file in the Department of Internal Affairs of Pennsylvania, made conformably to an Act of Assembly approved the 16th day of February, 1833, I have hereunto set my Hand and caused the Seal of said Department to be affixed at Harrisburg, this fifteenth *day of* April *1907.*

Isaac B. Brown
Secretary of Internal Affairs.