FORM No. 1.

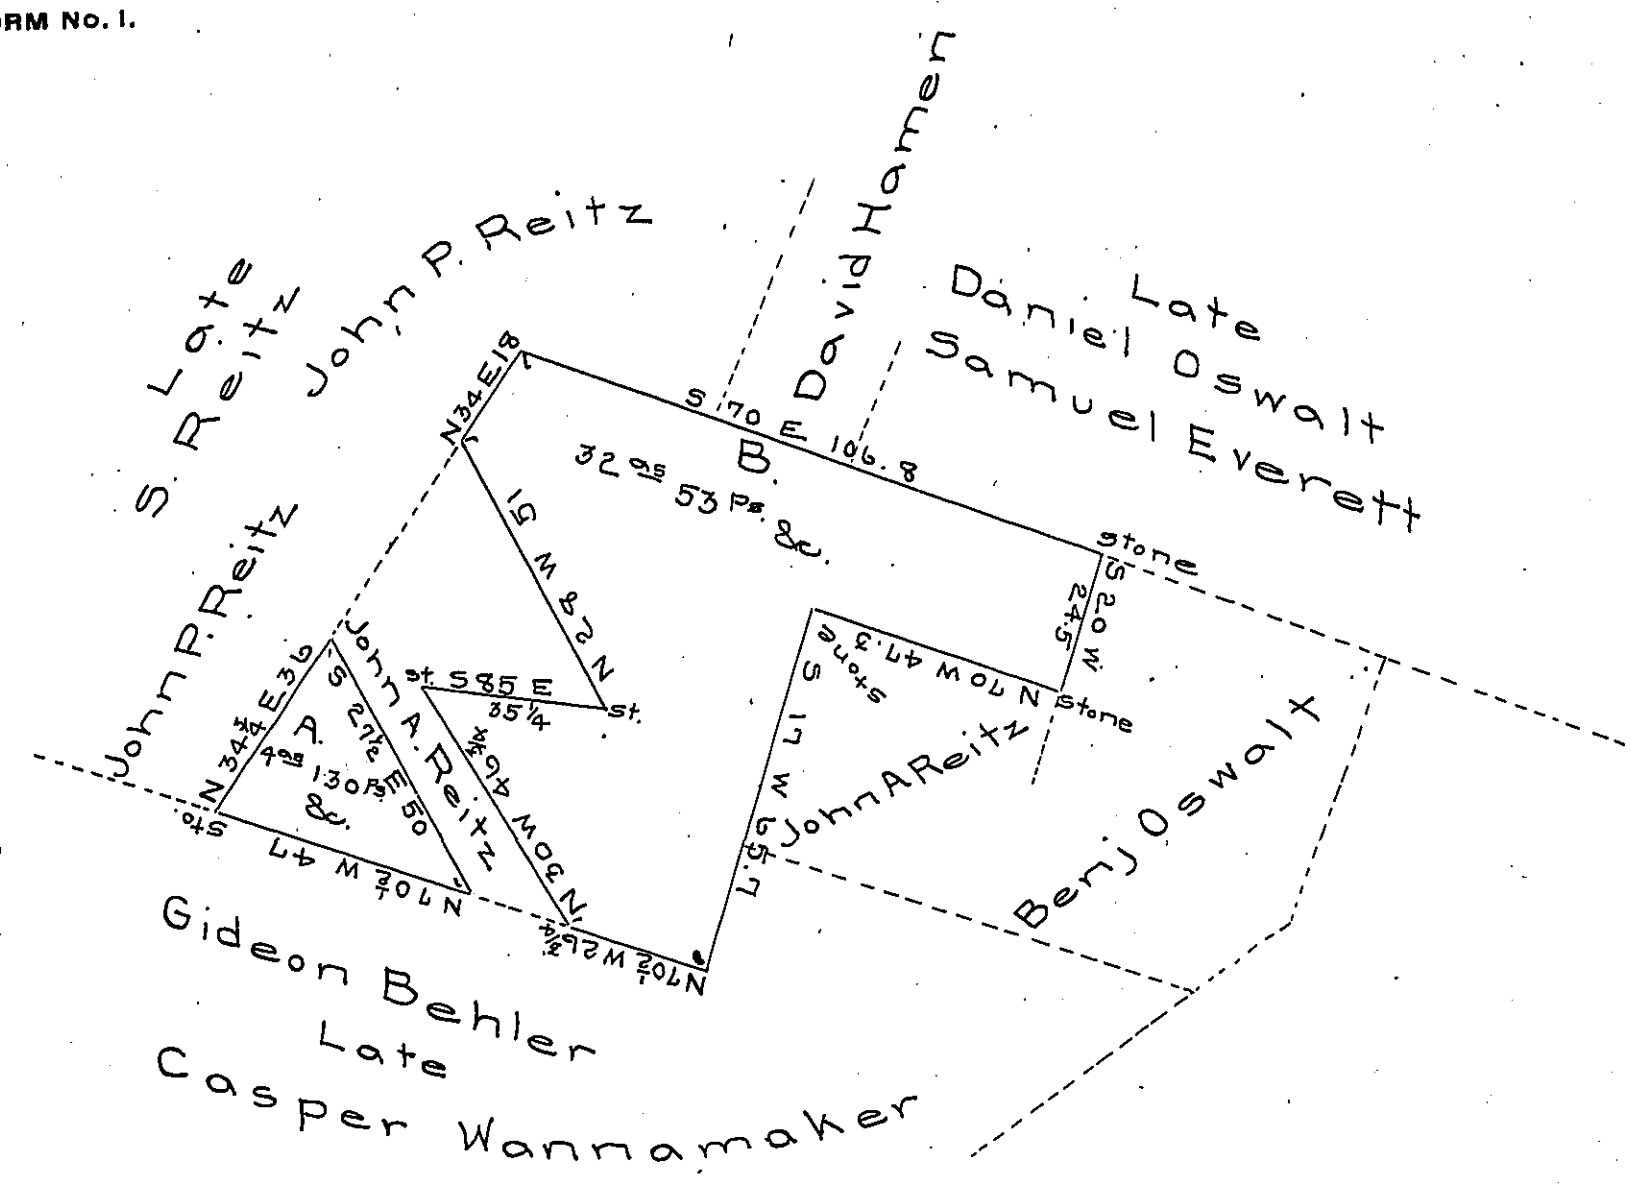

Draft of a tract of land, situate in Lynn township, in the county of Lehigh, containing; tract A, 4 as 130 ps. & allowance; and tract B, 32 as 53 ps. &c. together containing 37 acres 13 perches and allowance of six per cent for roads &c. surveyed & returned for Benjamin Reitz, S. & E. Everett, Jonathan Muthart, and Jacob Brobst the 8th day of August AD. 1871 being a part of a larger tract of 75 acres 58 perches & allowance originally surveyed by virtue and in pursuance of Application No. 3253 dated April 25th 1768 granted to Daniel Oswalt.

To J. M. Campbell Esq. Surveyor General } Geo. Blank C.S.

IN TESTIMONY that the above is a copy of the original remaining on file in the Department of Internal Affairs of Pennsylvania, made conformably to an Act of Assembly approved the 16th day of February, 1833, I have hereunto set my Hand and caused the Seal of said Department to be affixed at Harrisburg, this eighteenth *day of* December *1906.*

Isaac B. Brown

Secretary of Internal Affairs.