FORM No. 1.

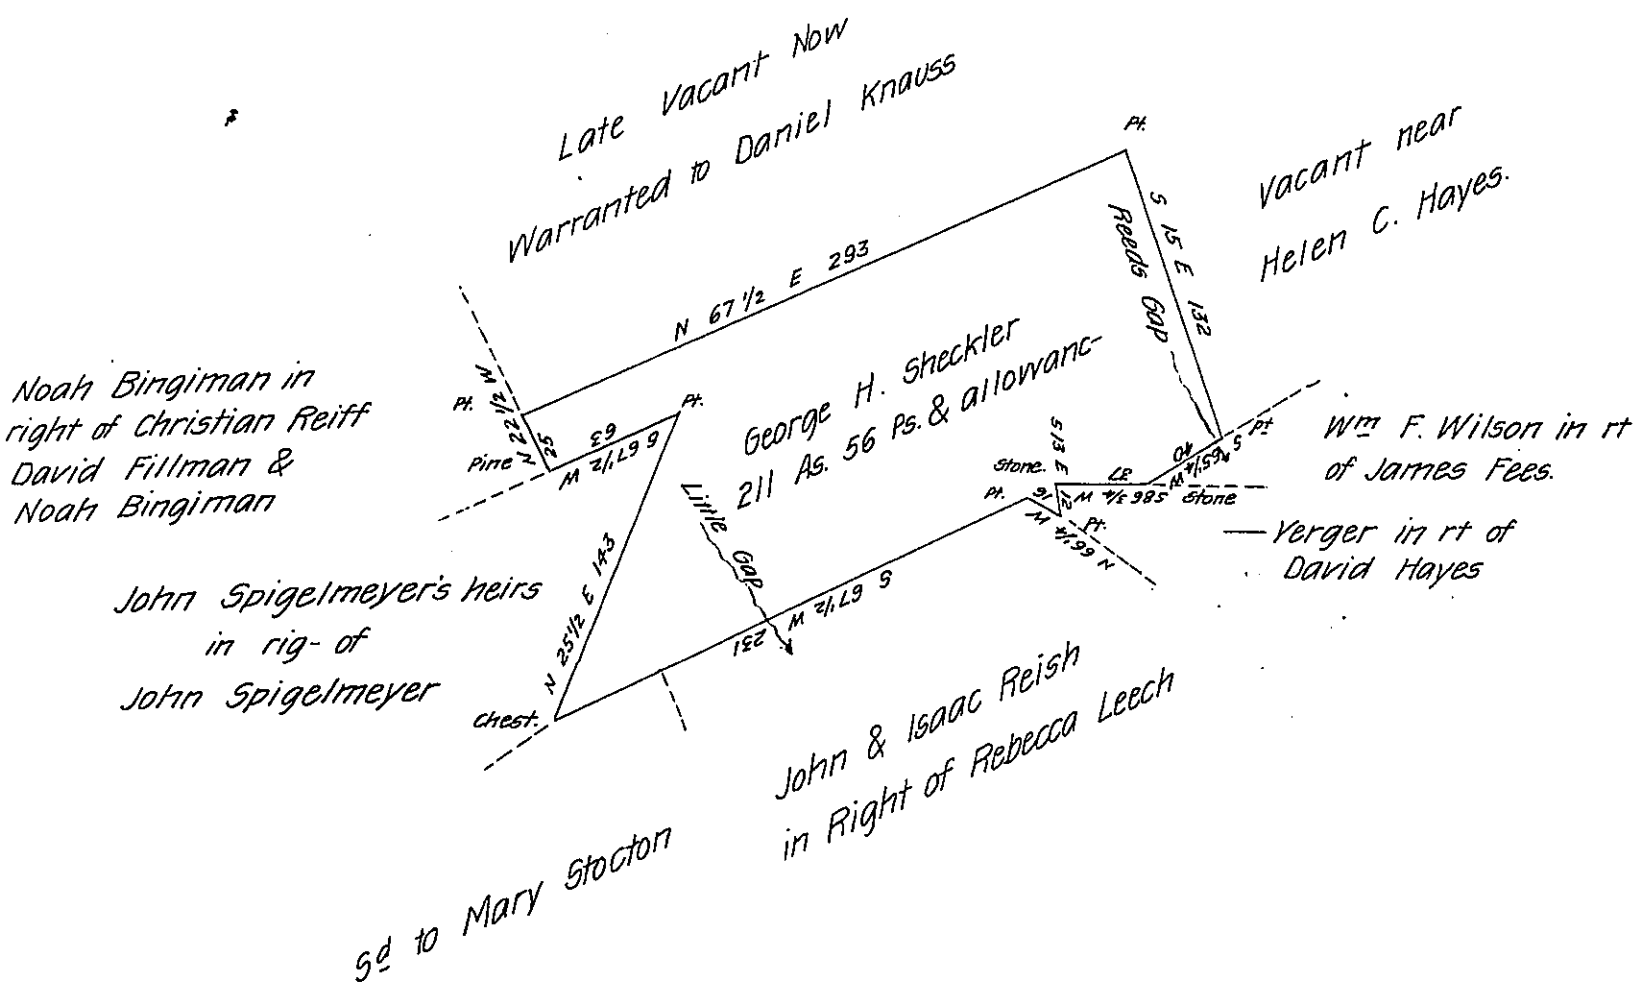

Draft of a tract of land situate in Hartley township Union Co. Pa. Containing two hundred and eleven acres and fifty six perches and allowance of Six pr. cent for Roads &c. Surveyed the 21st. day of Oct 1870 in pursuance of a Warrant granted to George H. Sheckler bearing date the 23rd day of November 1865

R. F. Brown C.S.

To Jacob M. Campbell

Surveyor General Pa.

IN TESTIMONY that the above is a copy of the original remaining on file in the Department of Internal Affairs of Pennsylvania, made comformably to an Act of Assembly approved the 16th day of February 1833, I have hereunto set my hand and caused the Seal of said Department to be affixed at Harrisburg, this sixteenth *day of* March *1907*

Isaac B. Brown

Secretary of Internal Affairs.