FORM No 1.

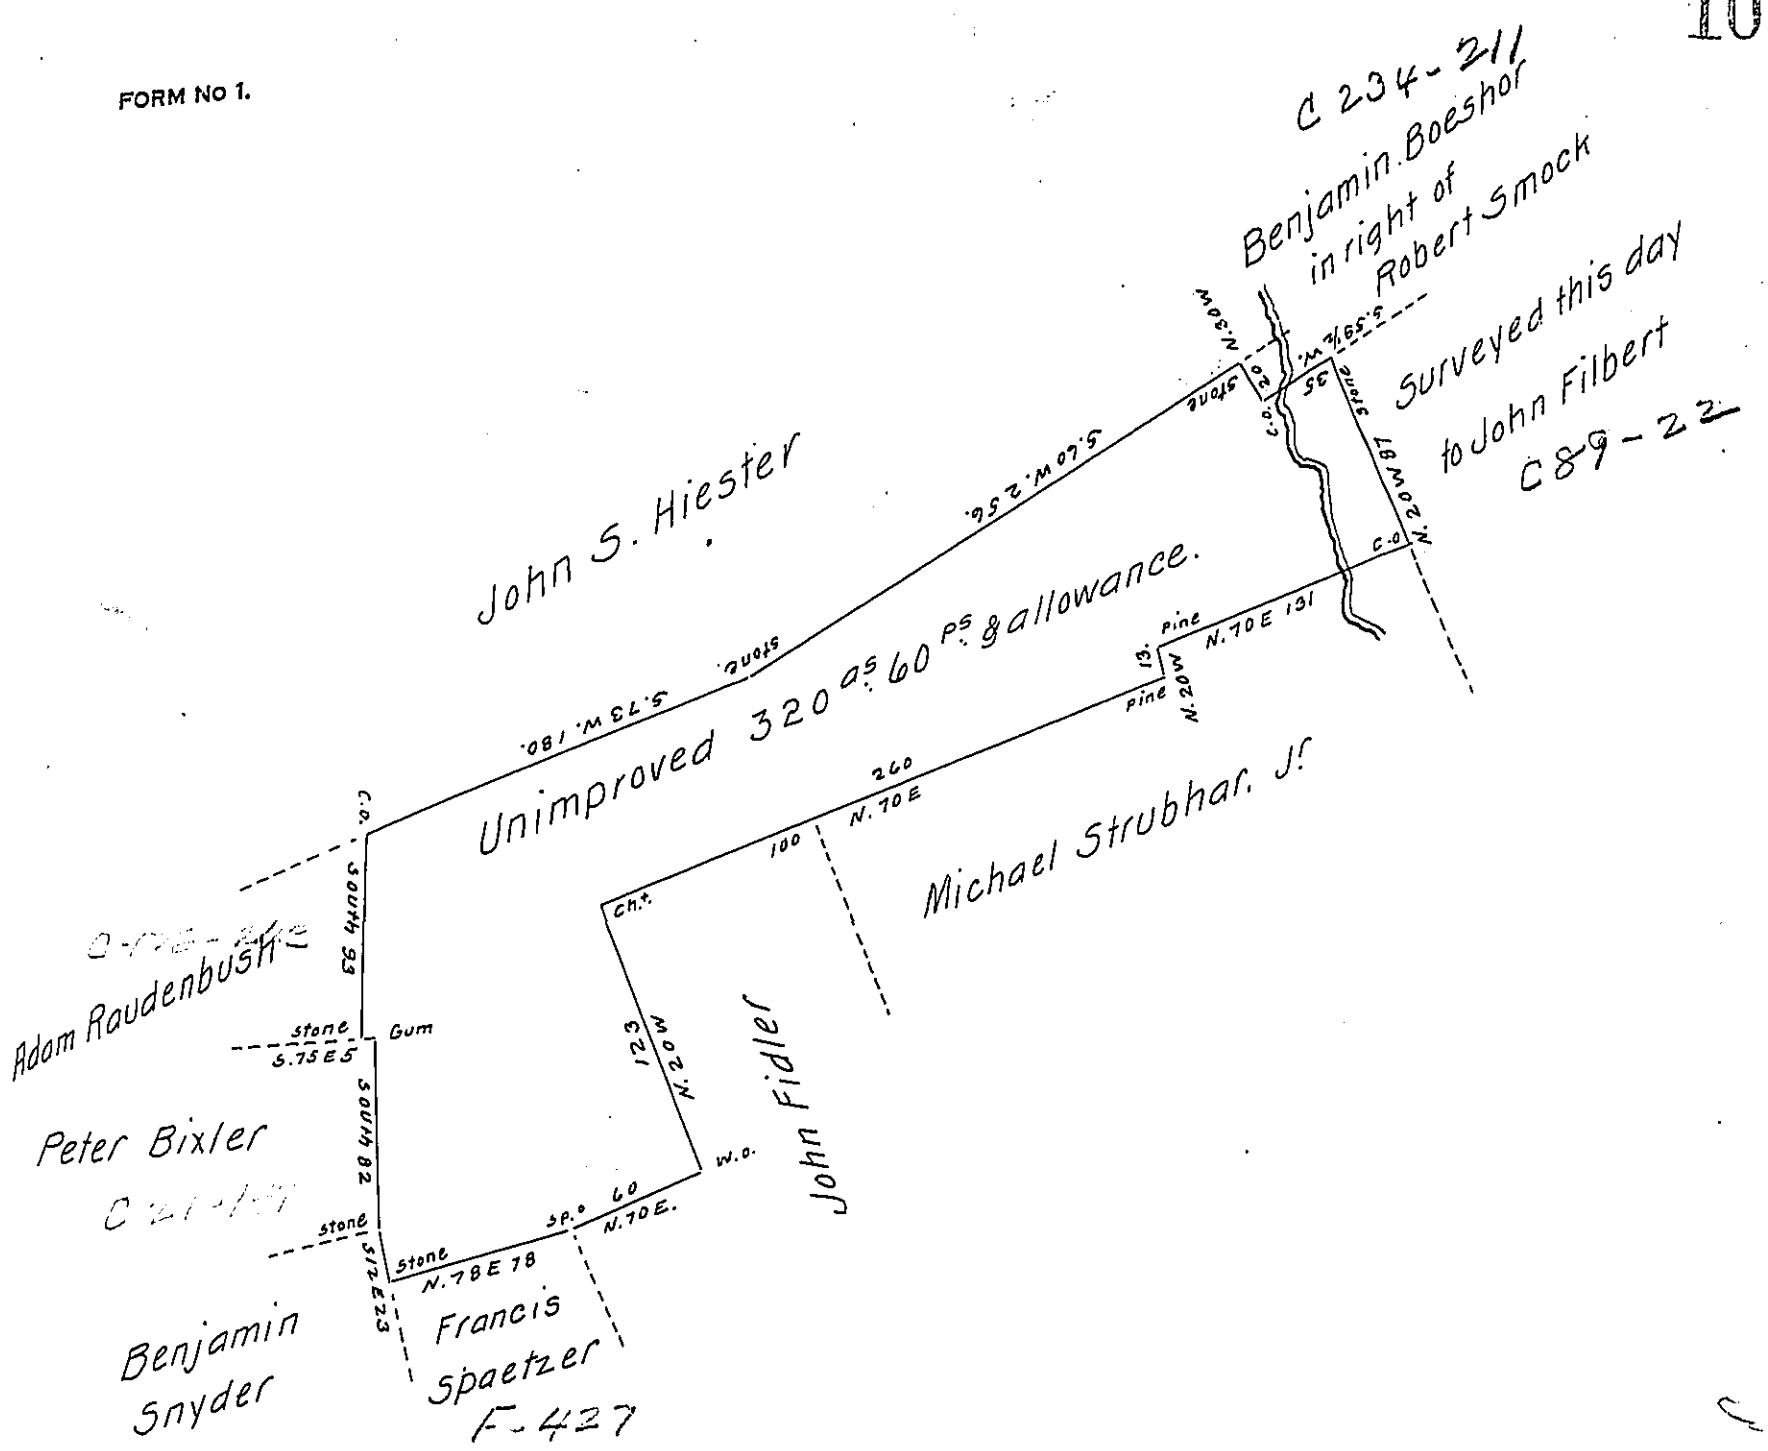


Situate in Barry and Lower Mahantongo townships Schuylkill county containing three hundred and twenty acres and sixty perches and the allowance of six per cent. surveyed on the 6th day of October 1829 in pursuance of a warrant dated the 9th day of July 1829 granted to Henry G. Weaver.

To Gabriel Hiester Esquire
Surveyor General of Pennᵃ

F. Lauderbrun
Dep. Sur. Schuylkill—

*IN TESTIMONY that the above is a copy of the original remaining on file in the Department of Internal Affairs of Pennsylvania, made conformably to an Act of Assembly approved the 16th day of February, 1833, I have hereunto set my Hand and caused the Seal of said Department to be affixed at Harrisburg, this* fifth *day of* June *1907.*

Henry Hoeck,

*Secretary of Internal Affairs.*